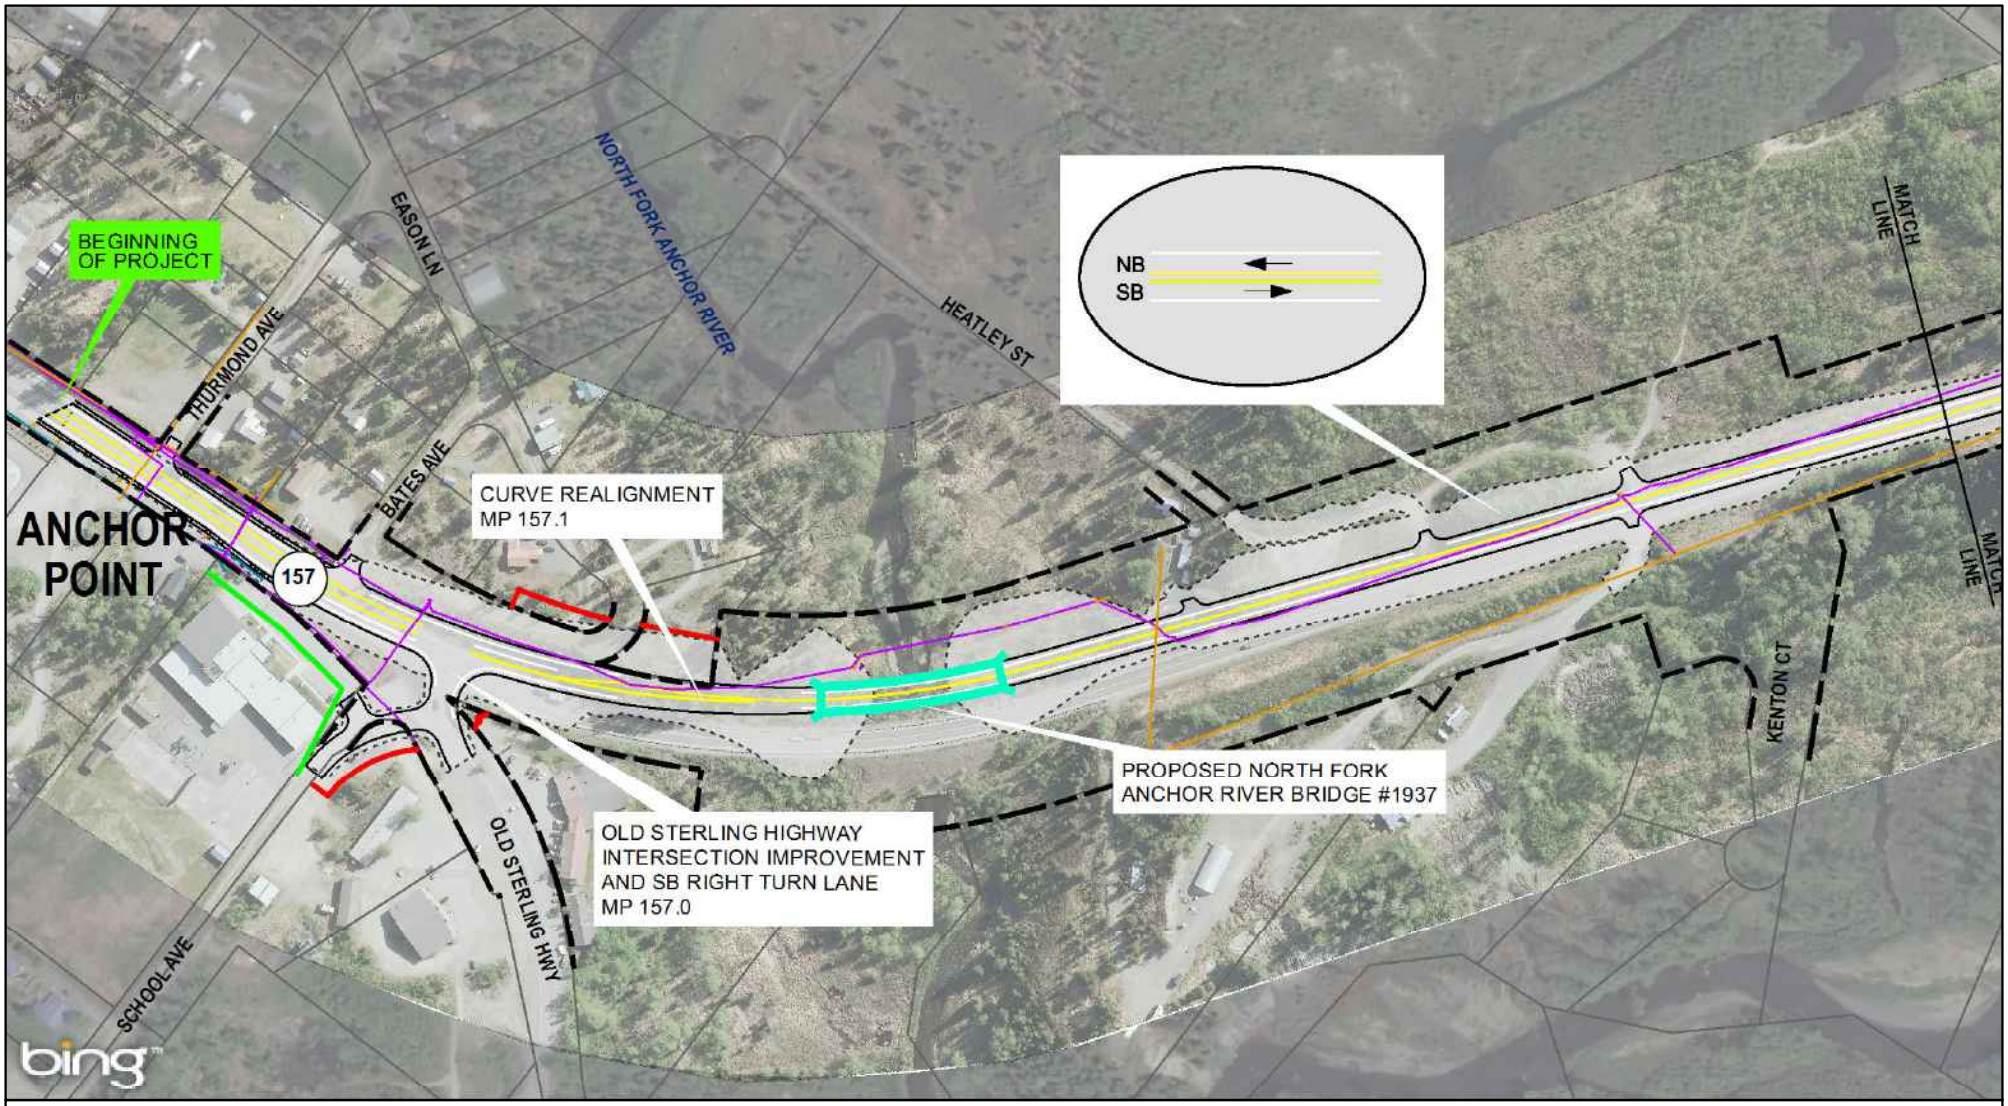

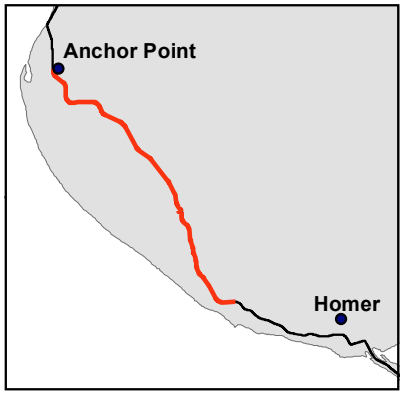

Legend

- (#) Milepost
- Edge of Pavement
- Parcel Line
- Right-of-Way (ROW)
- Proposed ROW
- Easement
- Project Footprint
- Bridge

Utilities

- Communication
- Natural Gas
- Power

Service Layer Credits: © 2018 Microsoft Corporation © 2018 DigitalGlobe ©CNES (2018) Distribution Airbus DS

Sterling Hwy MP 157-169
Road Rehabilitation Project
Proposed Action

STERLING HIGHWAY
MP: 157-169 - Anchor Point to Baycrest Hill

5/25/2018

0 100 200 400
Feet

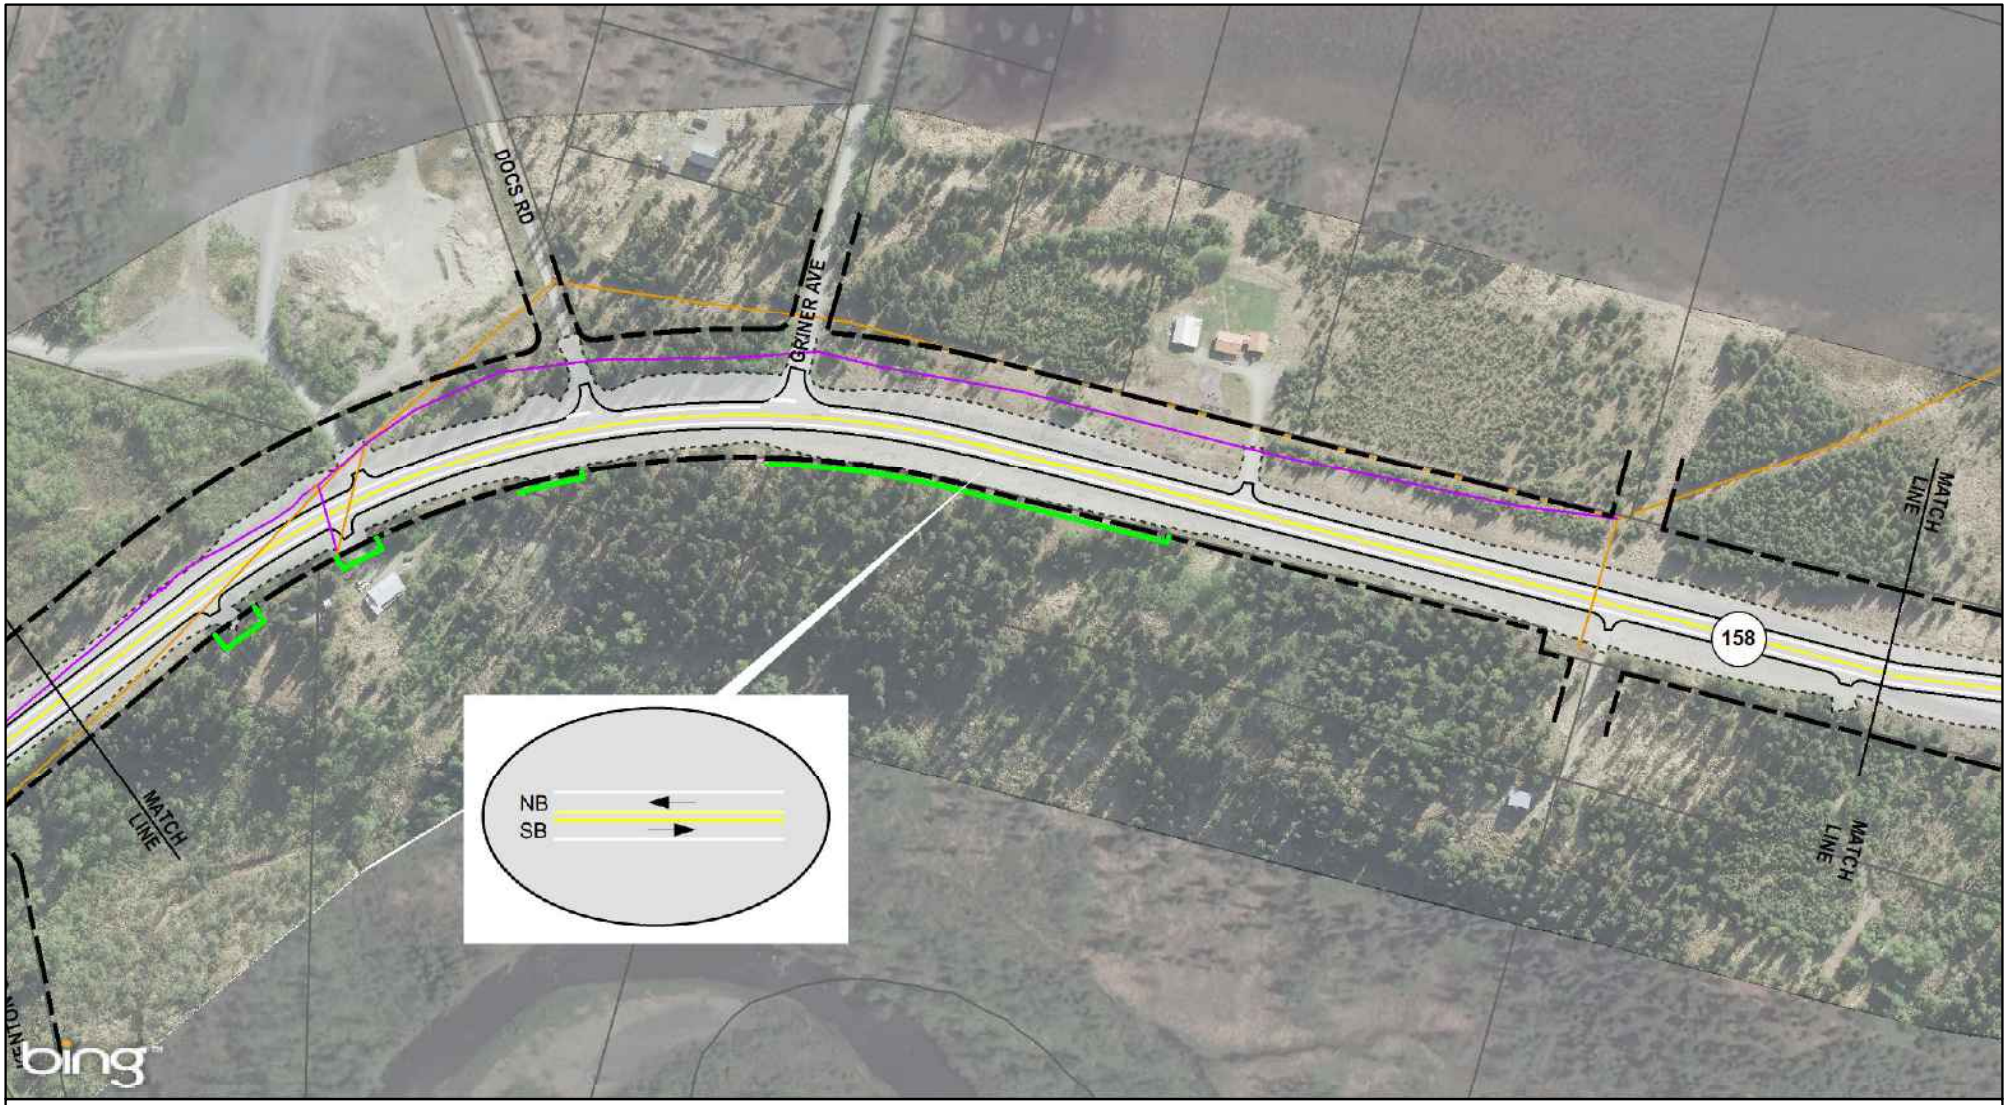

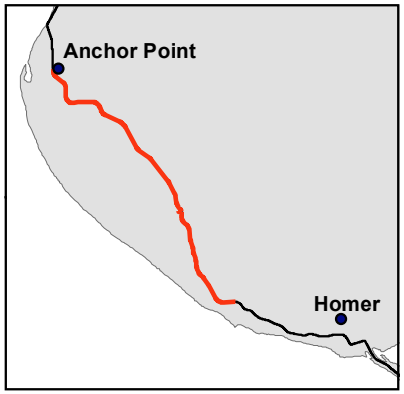

Legend

- Milepost
- Edge of Pavement
- Parcel Line
- Right-of-Way (ROW)
- Easement
- Project Footprint

Utilities

- Communication
- Power

Service Layer Credits: © 2018 Microsoft Corporation © 2018 DigitalGlobe ©CNES (2018) Distribution Airbus DS

Sterling Hwy MP 157-169
Road Rehabilitation Project
Proposed Action

STERLING HIGHWAY
MP: 157-169 - Anchor Point to Baycrest Hill

5/25/2018

0 100 200 400
Feet

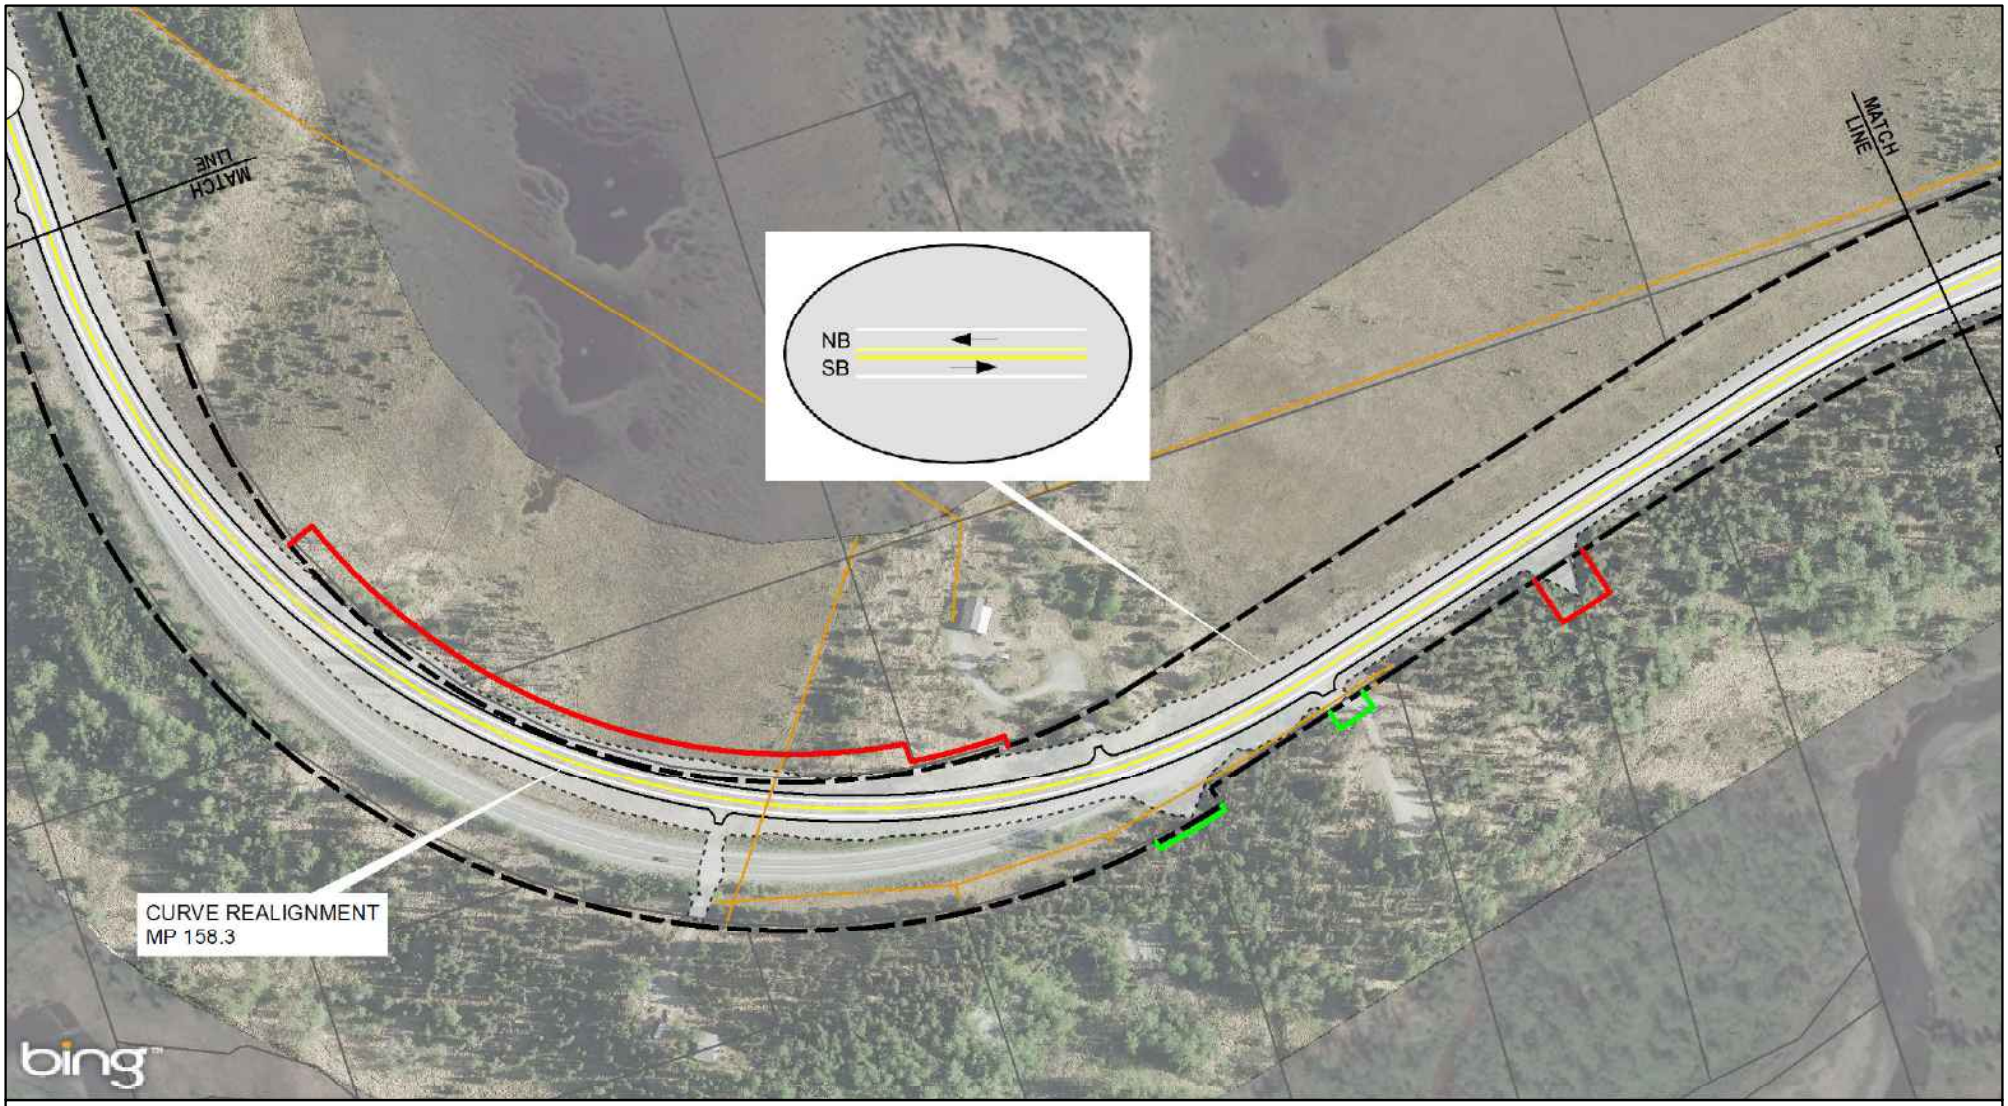

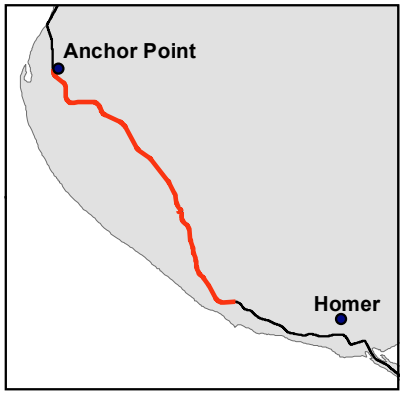

Legend

- (#) Milepost
- Edge of Pavement
- Parcel Line
- Right-of-Way (ROW)
- Proposed ROW
- Easement
- Project Footprint

Utilities

- Power

Service Layer Credits: © 2018 Microsoft Corporation © 2018 DigitalGlobe ©CNES (2018) Distribution Airbus DS

Sterling Hwy MP 157-169
Road Rehabilitation Project
Proposed Action

STERLING HIGHWAY
MP: 157-169 - Anchor Point to Baycrest Hill

5/25/2018

0 100 200 400
Feet

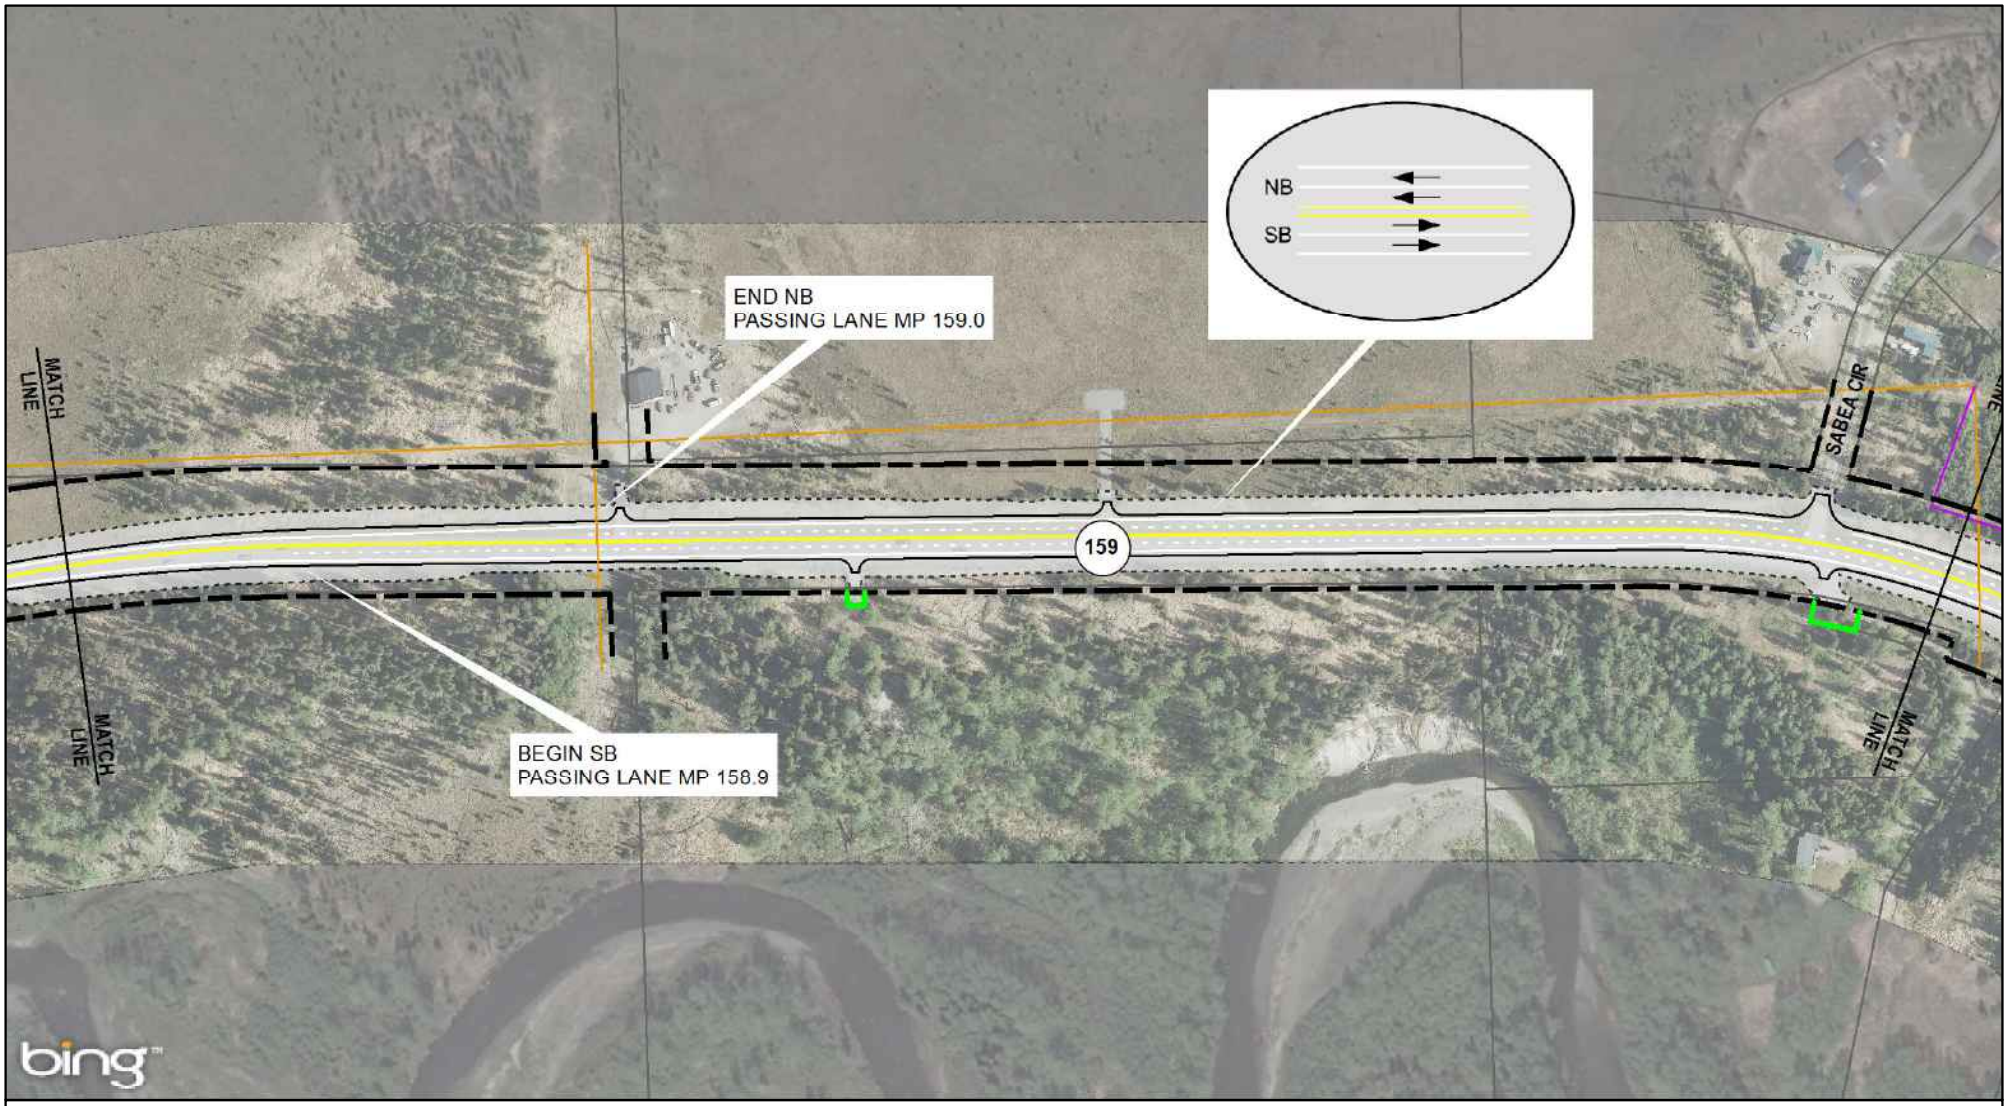

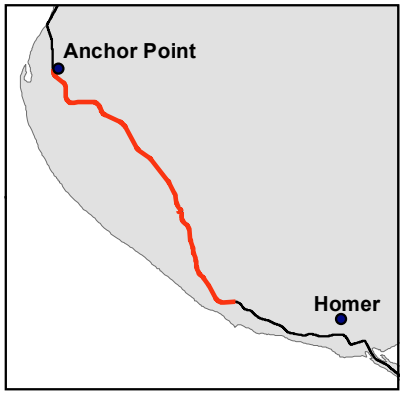

Legend

- (#) Milepost
- Edge of Pavement
- Parcel Line
- Right-of-Way (ROW)
- Easement
- Project Footprint

Utilities

- Communication
- Power

Service Layer Credits: © 2018 Microsoft Corporation © 2018 DigitalGlobe ©CNES (2018) Distribution Airbus DS

Sterling Hwy MP 157-169
Road Rehabilitation Project
Proposed Action

STERLING HIGHWAY
MP: 157-169 - Anchor Point to Baycrest Hill

5/25/2018

0 100 200 400
Feet

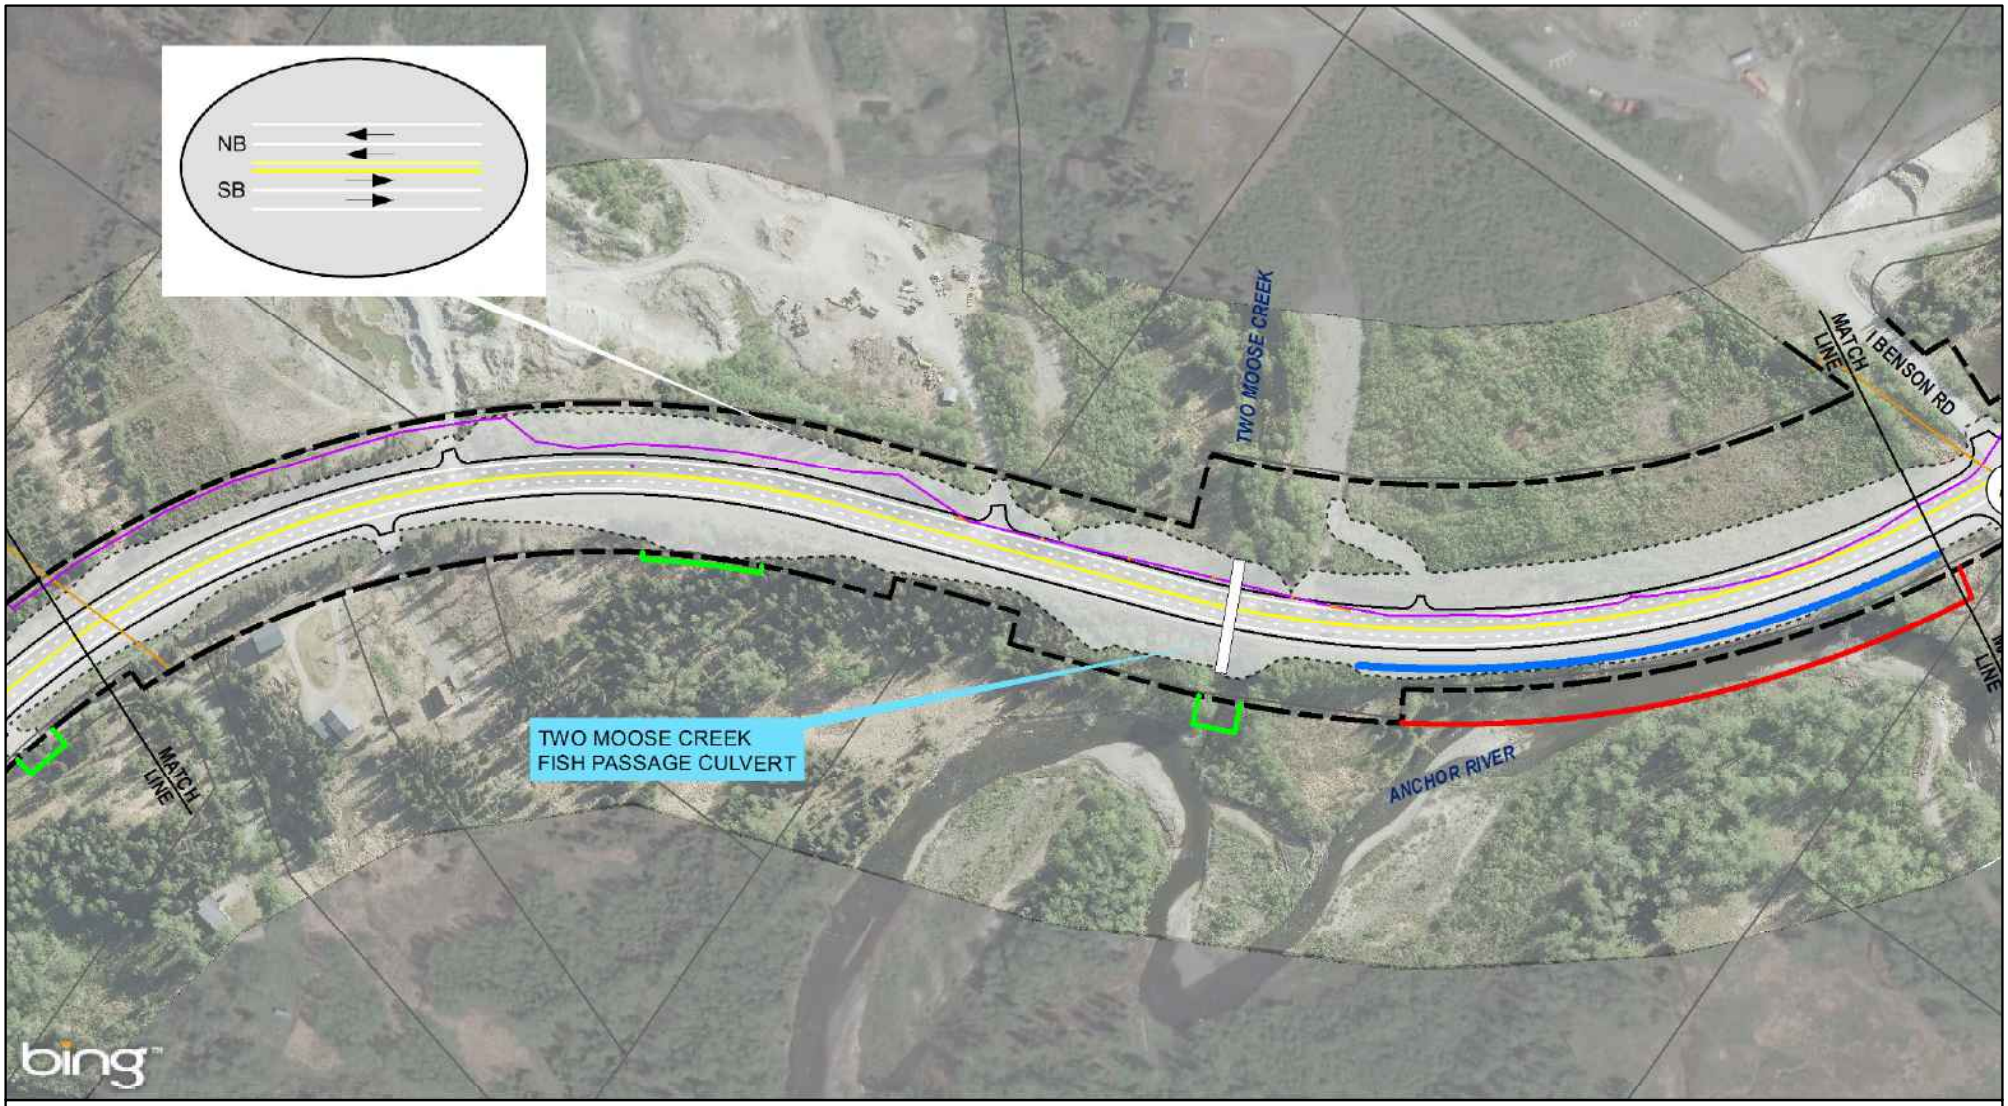

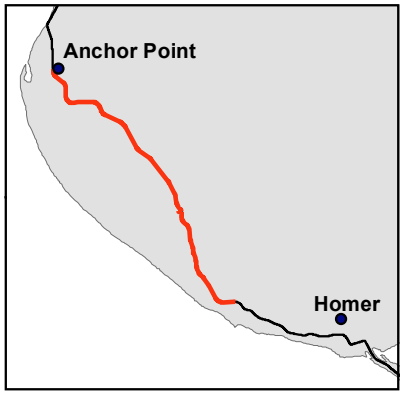

Legend

- (#) Milepost
- Edge of Pavement
- Parcel Line
- Right-of-Way (ROW)
- Proposed ROW
- Easement
- Project Footprint
- Culvert
- Erosion Protection Site

Utilities

- Communication
- Power

Service Layer Credits: © 2018 Microsoft Corporation © 2018 DigitalGlobe ©CNES (2018) Distribution Airbus DS

Sterling Hwy MP 157-169
Road Rehabilitation Project
Proposed Action

STERLING HIGHWAY
MP: 157-169 - Anchor Point to Baycrest Hill

5/25/2018

0 100 200 400
Feet

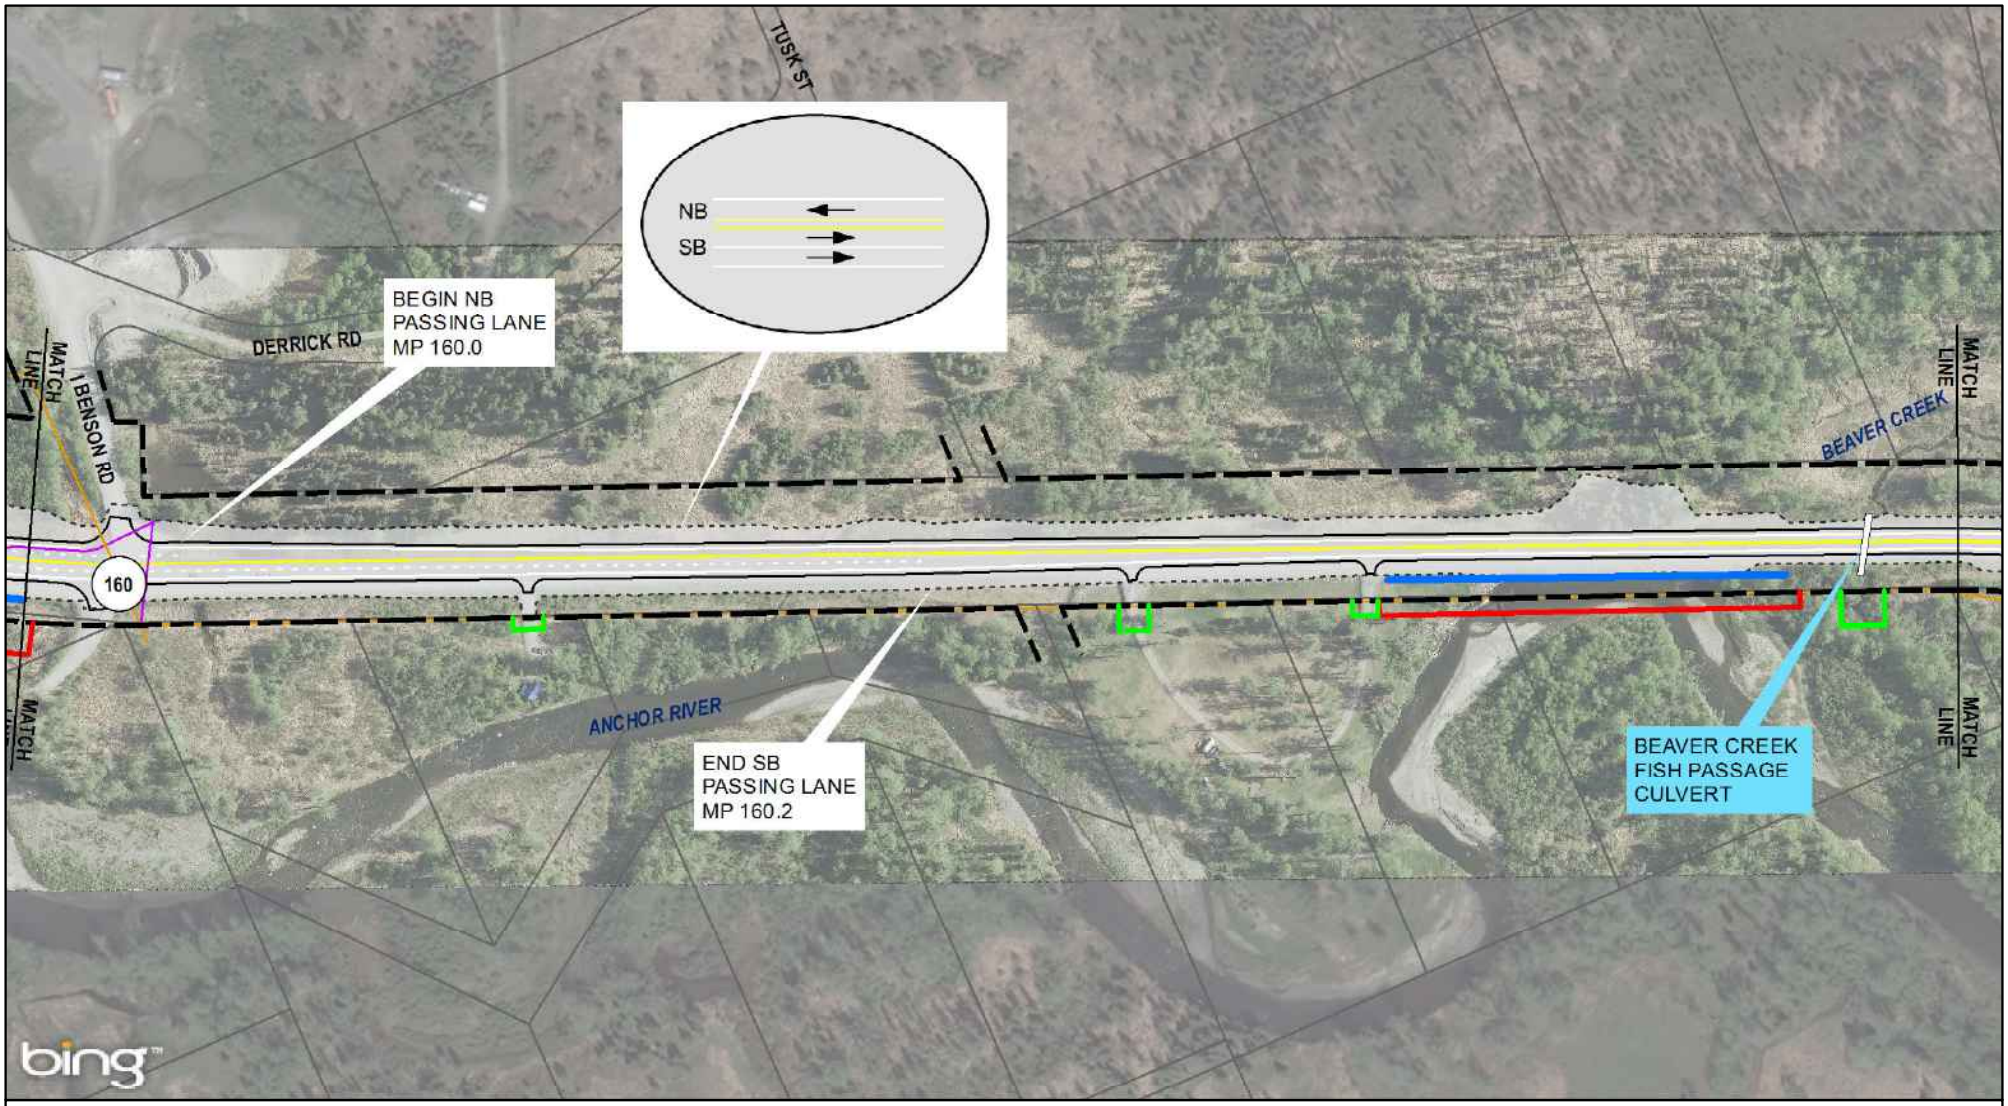

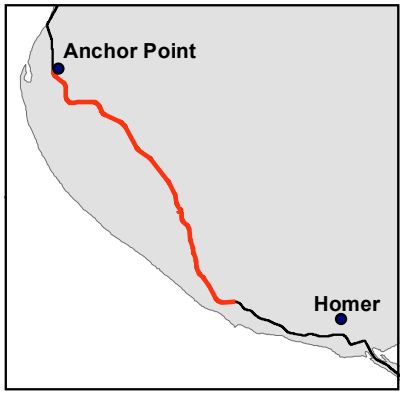

Legend

- (#) Milepost
- Edge of Pavement
- Parcel Line
- Right-of-Way (ROW)
- Proposed ROW
- Easement
- Project Footprint
- Culvert
- Erosion Protection Site

Utilities

- Communication
- Power

Service Layer Credits: © 2018 Microsoft Corporation © 2018 DigitalGlobe ©CNES (2018) Distribution Airbus DS

Sterling Hwy MP 157-169
Road Rehabilitation Project
Proposed Action

STERLING HIGHWAY
MP: 157-169 - Anchor Point to Baycrest Hill

5/25/2018

0 100 200 400
Feet

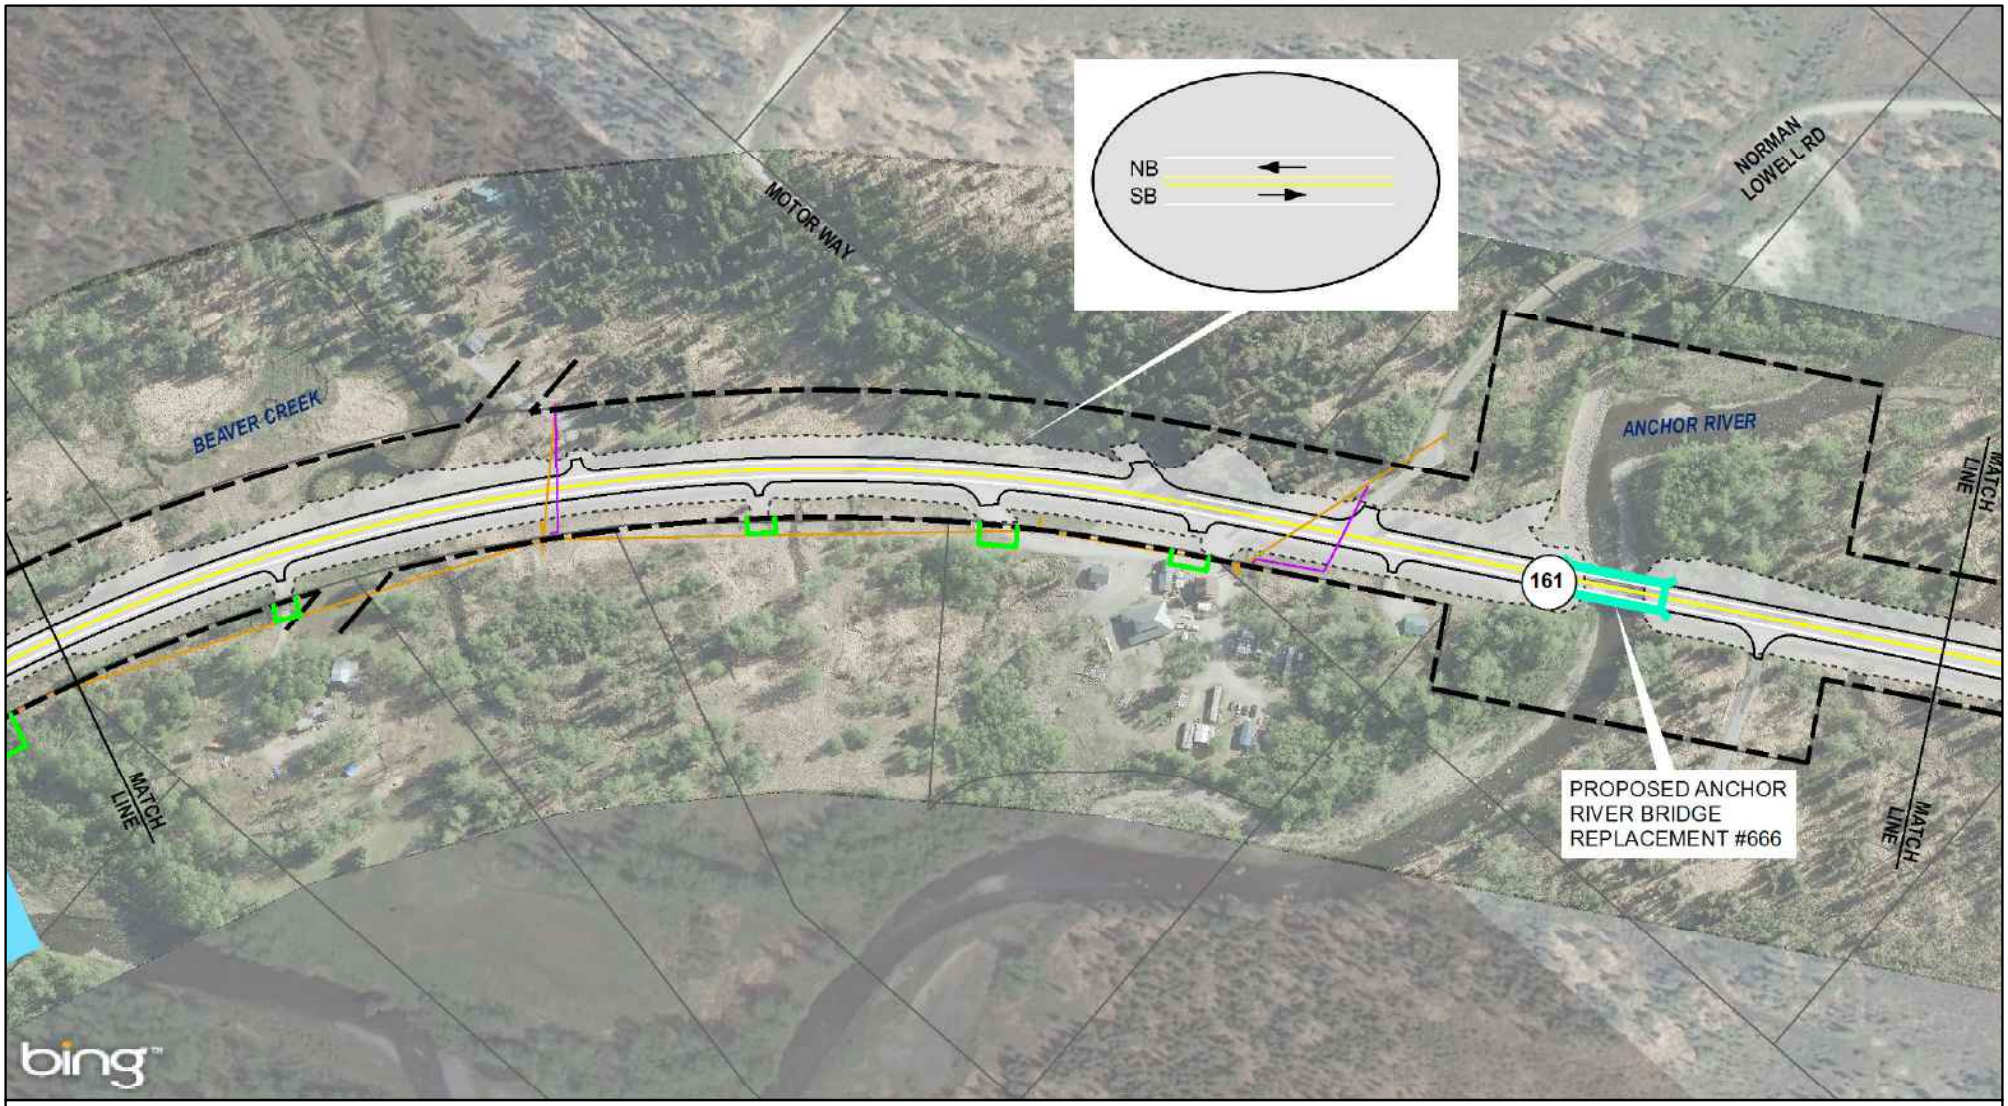

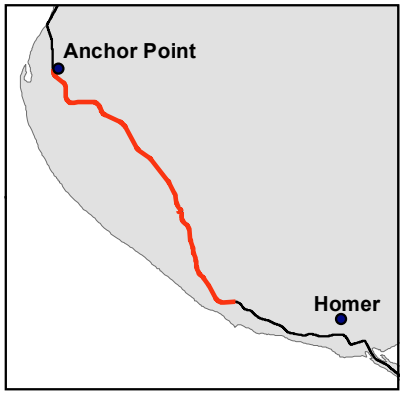

Legend

- (#) Milepost
- Edge of Pavement
- Parcel Line
- Right-of-Way (ROW)
- Easement
- Project Footprint
- Bridge

Utilities

- Communication
- Power

Service Layer Credits: © 2018 Microsoft Corporation © 2018 DigitalGlobe ©CNES (2018) Distribution Airbus DS

Sterling Hwy MP 157-169
Road Rehabilitation Project
Proposed Action

STERLING HIGHWAY
MP: 157-169 - Anchor Point to Baycrest Hill

5/25/2018

0 100 200 400
Feet

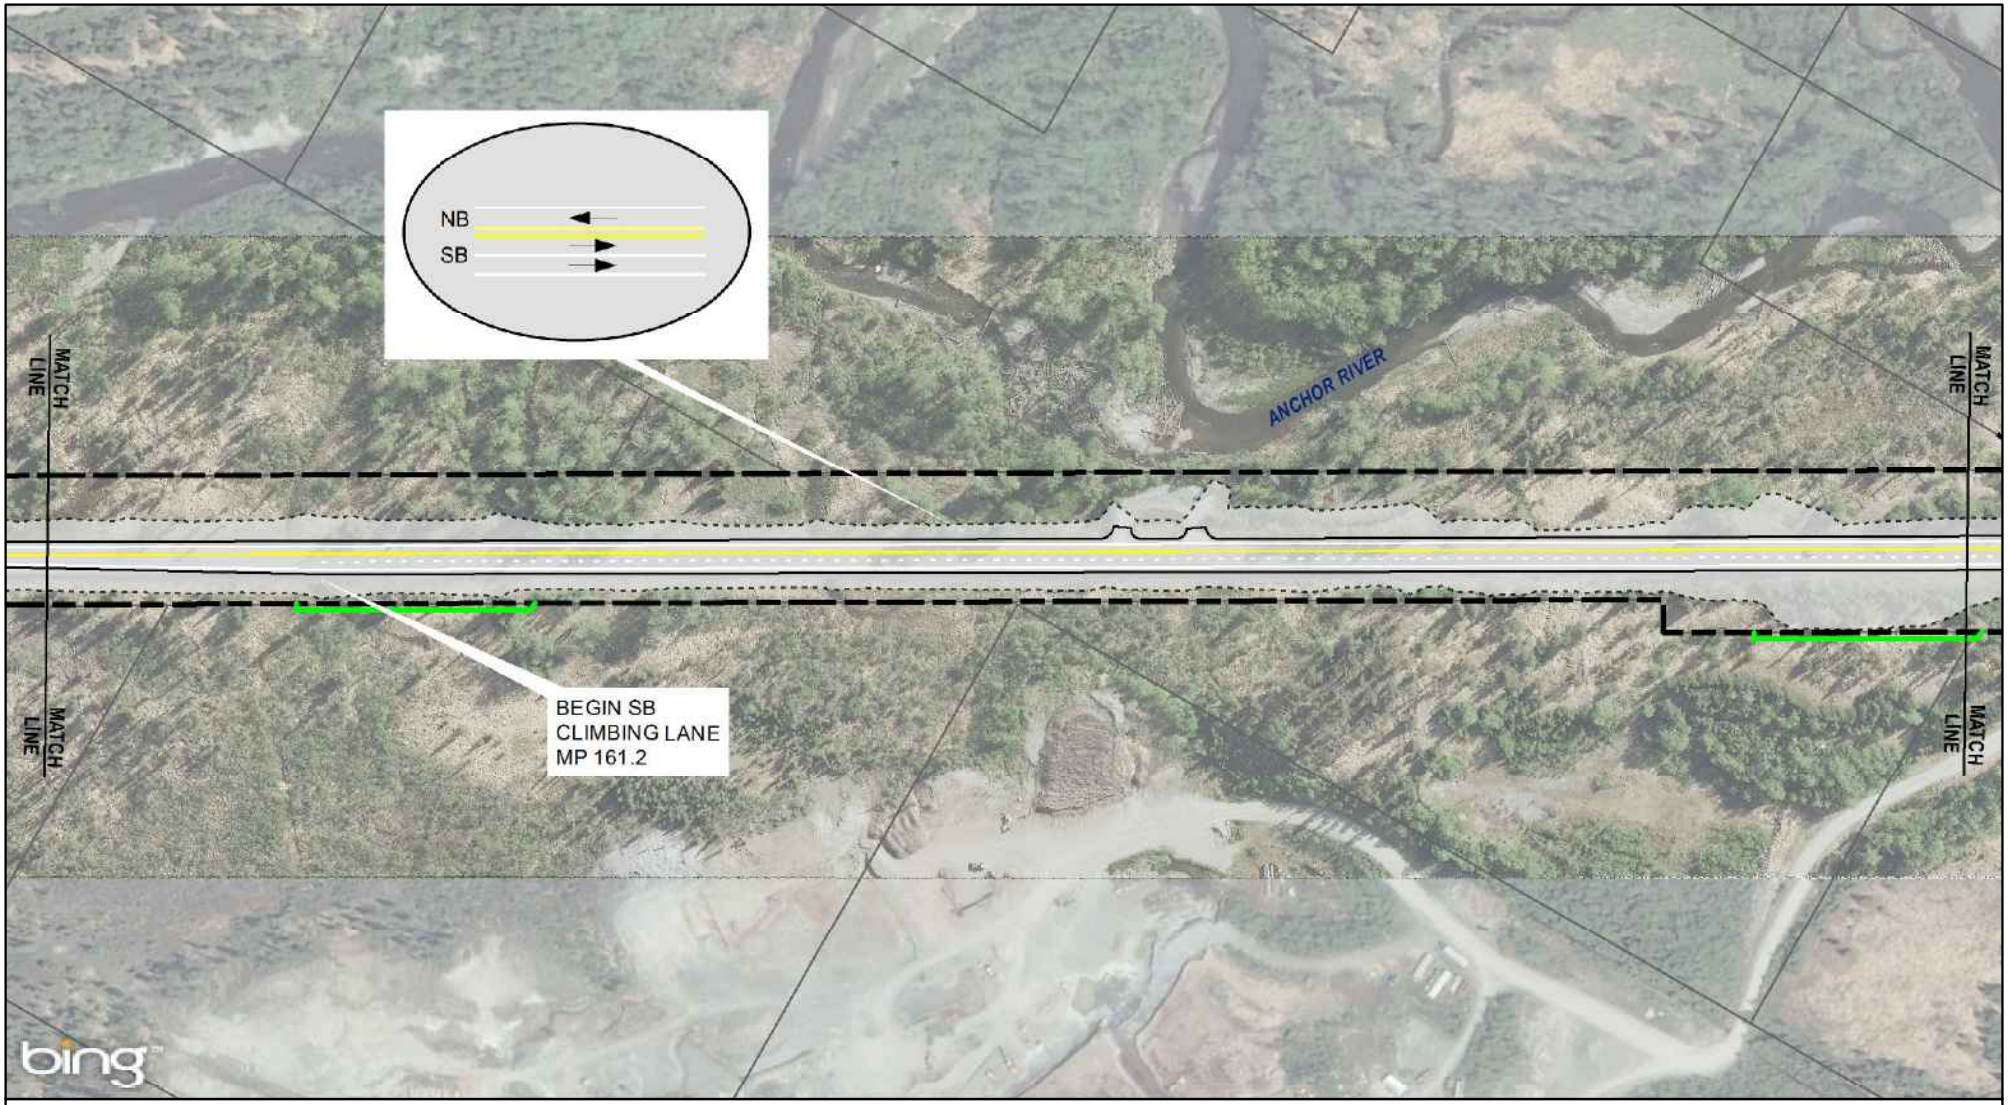

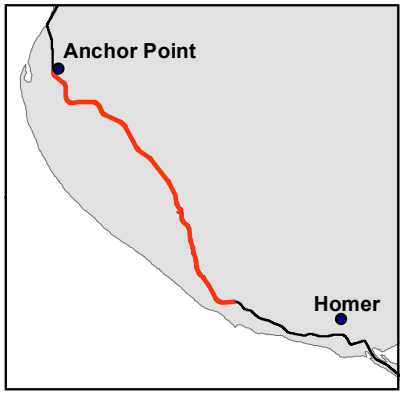

Legend

- (#) Milepost
- Edge of Pavement
- Parcel Line
- Right-of-Way (ROW)
- Easement
- Project Footprint

Service Layer Credits: © 2018 Microsoft Corporation © 2018 DigitalGlobe ©CNES (2018) Distribution Airbus DS

Sterling Hwy MP 157-169
Road Rehabilitation Project
Proposed Action

STERLING HIGHWAY
MP: 157-169 - Anchor Point to Baycrest Hill

5/25/2018

0 100 200 400
Feet

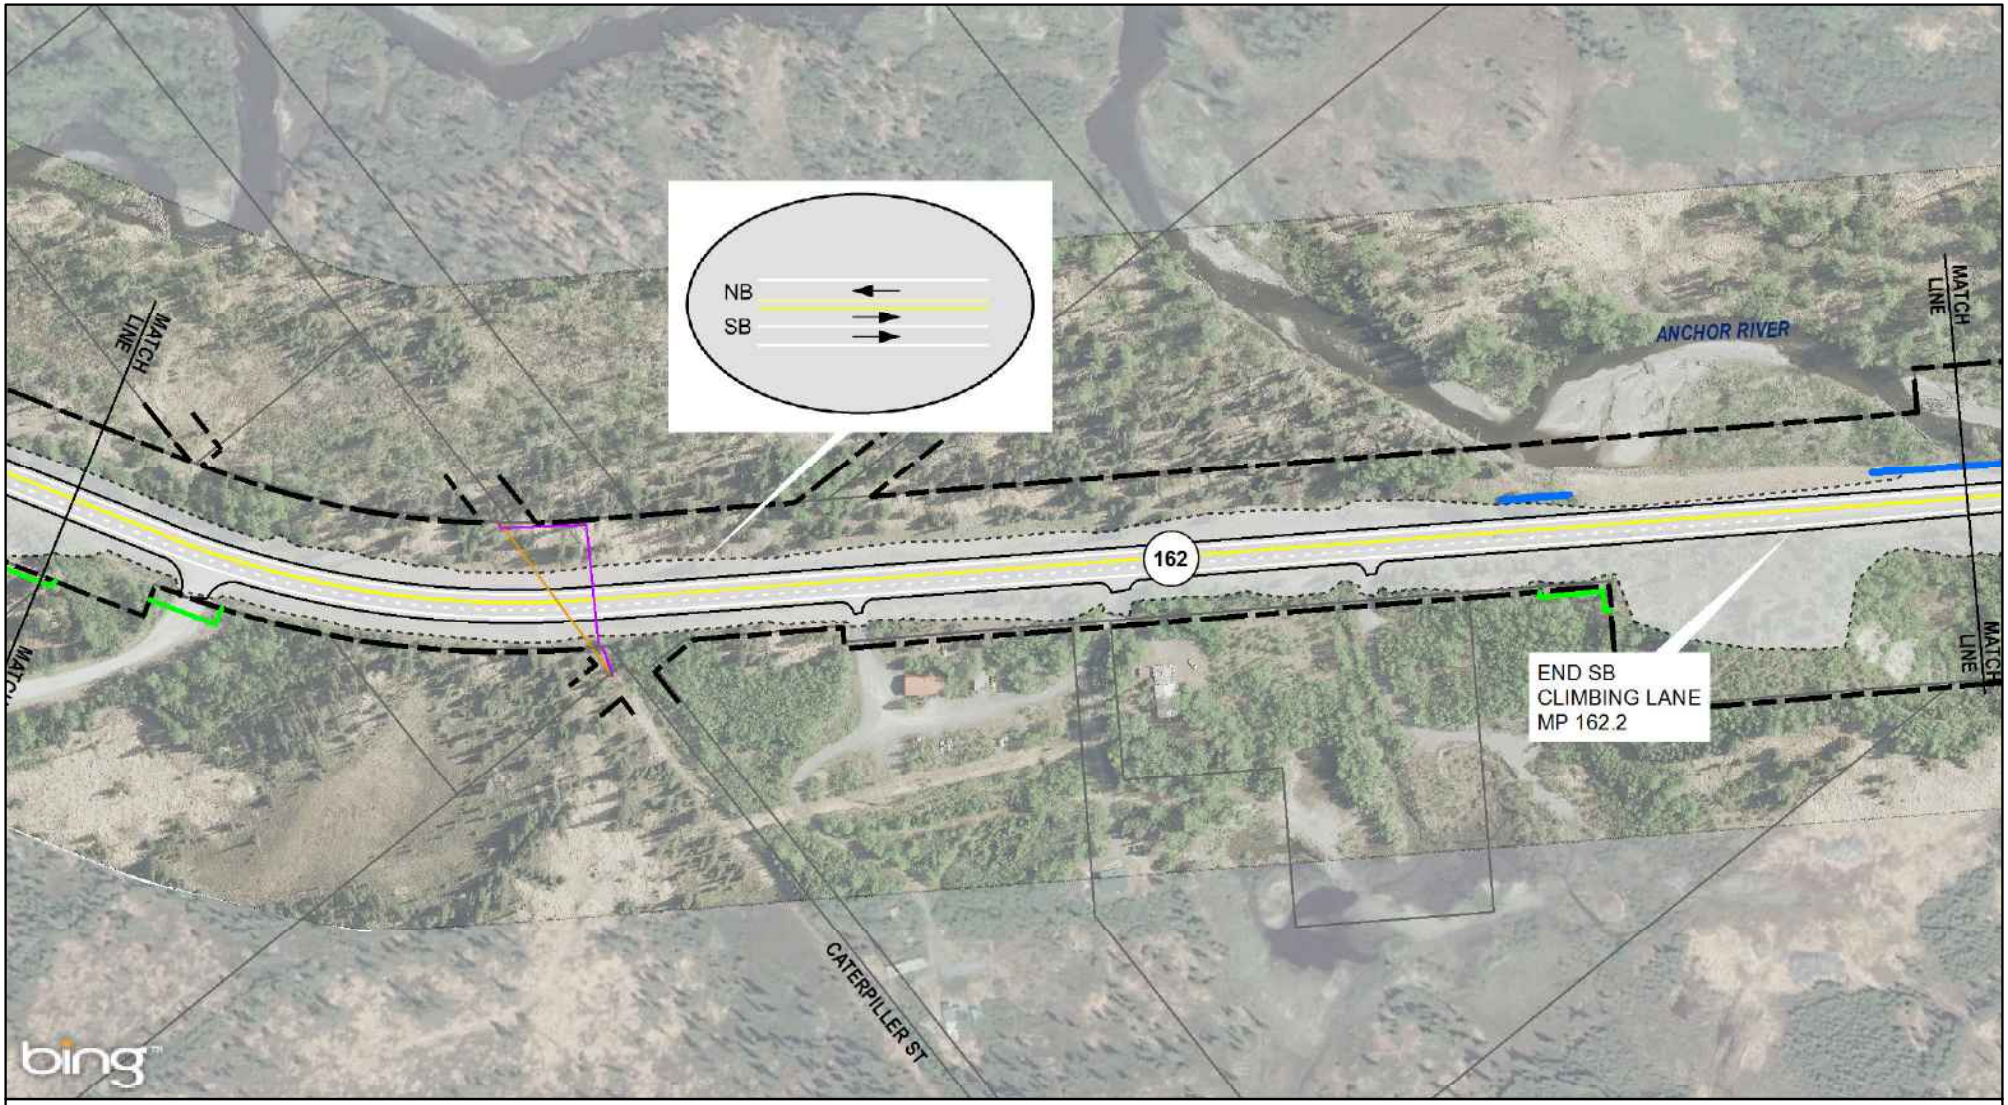

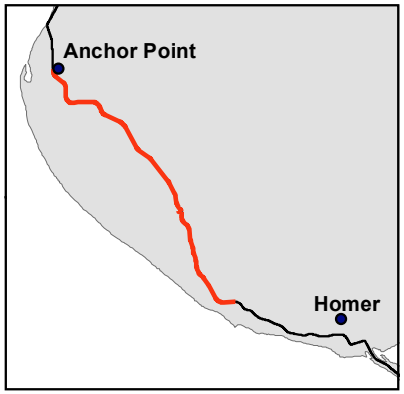

Legend

- Milepost
- Edge of Pavement
- Parcel Line
- Right-of-Way (ROW)
- Easement
- Project Footprint
- Erosion Protection Site

Utilities

- Communication
- Power

Service Layer Credits: © 2018 Microsoft Corporation © 2018 DigitalGlobe ©CNES (2018) Distribution Airbus DS

Sterling Hwy MP 157-169
Road Rehabilitation Project
Proposed Action

STERLING HIGHWAY
MP: 157-169 - Anchor Point to Baycrest Hill

5/25/2018

0 100 200 400
Feet

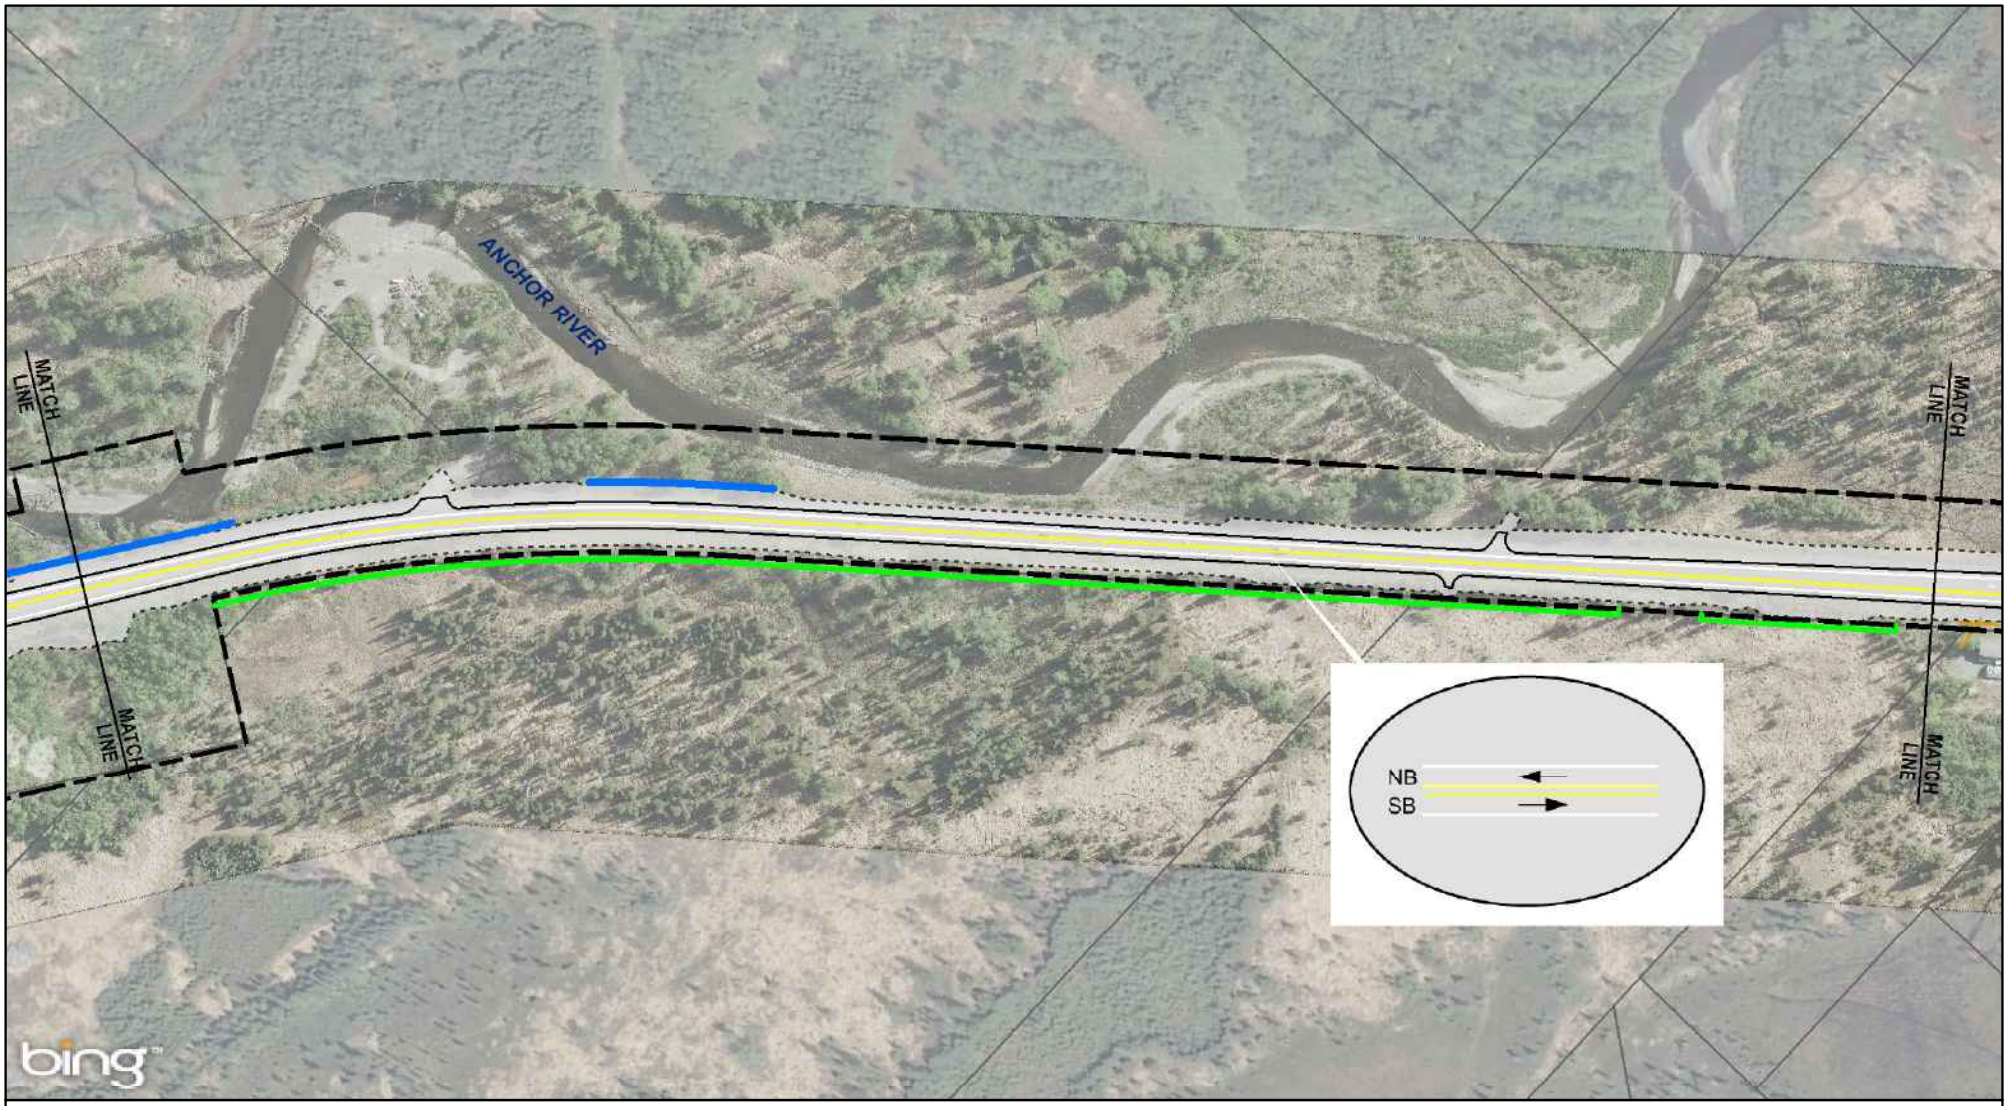

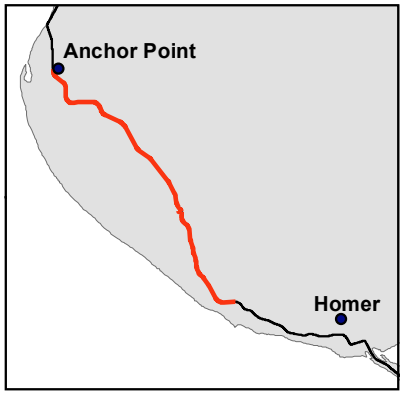

Legend

- (#) Milepost
- Edge of Pavement
- Parcel Line
- Right-of-Way (ROW)
- Easement
- Project Footprint
- Erosion Protection Site

Utilities

- Power

Service Layer Credits: © 2018 Microsoft Corporation © 2018 DigitalGlobe ©CNES (2018) Distribution Airbus DS

Sterling Hwy MP 157-169
Road Rehabilitation Project
Proposed Action

STERLING HIGHWAY
MP: 157-169 - Anchor Point to Baycrest Hill

5/25/2018

0 100 200 400
Feet

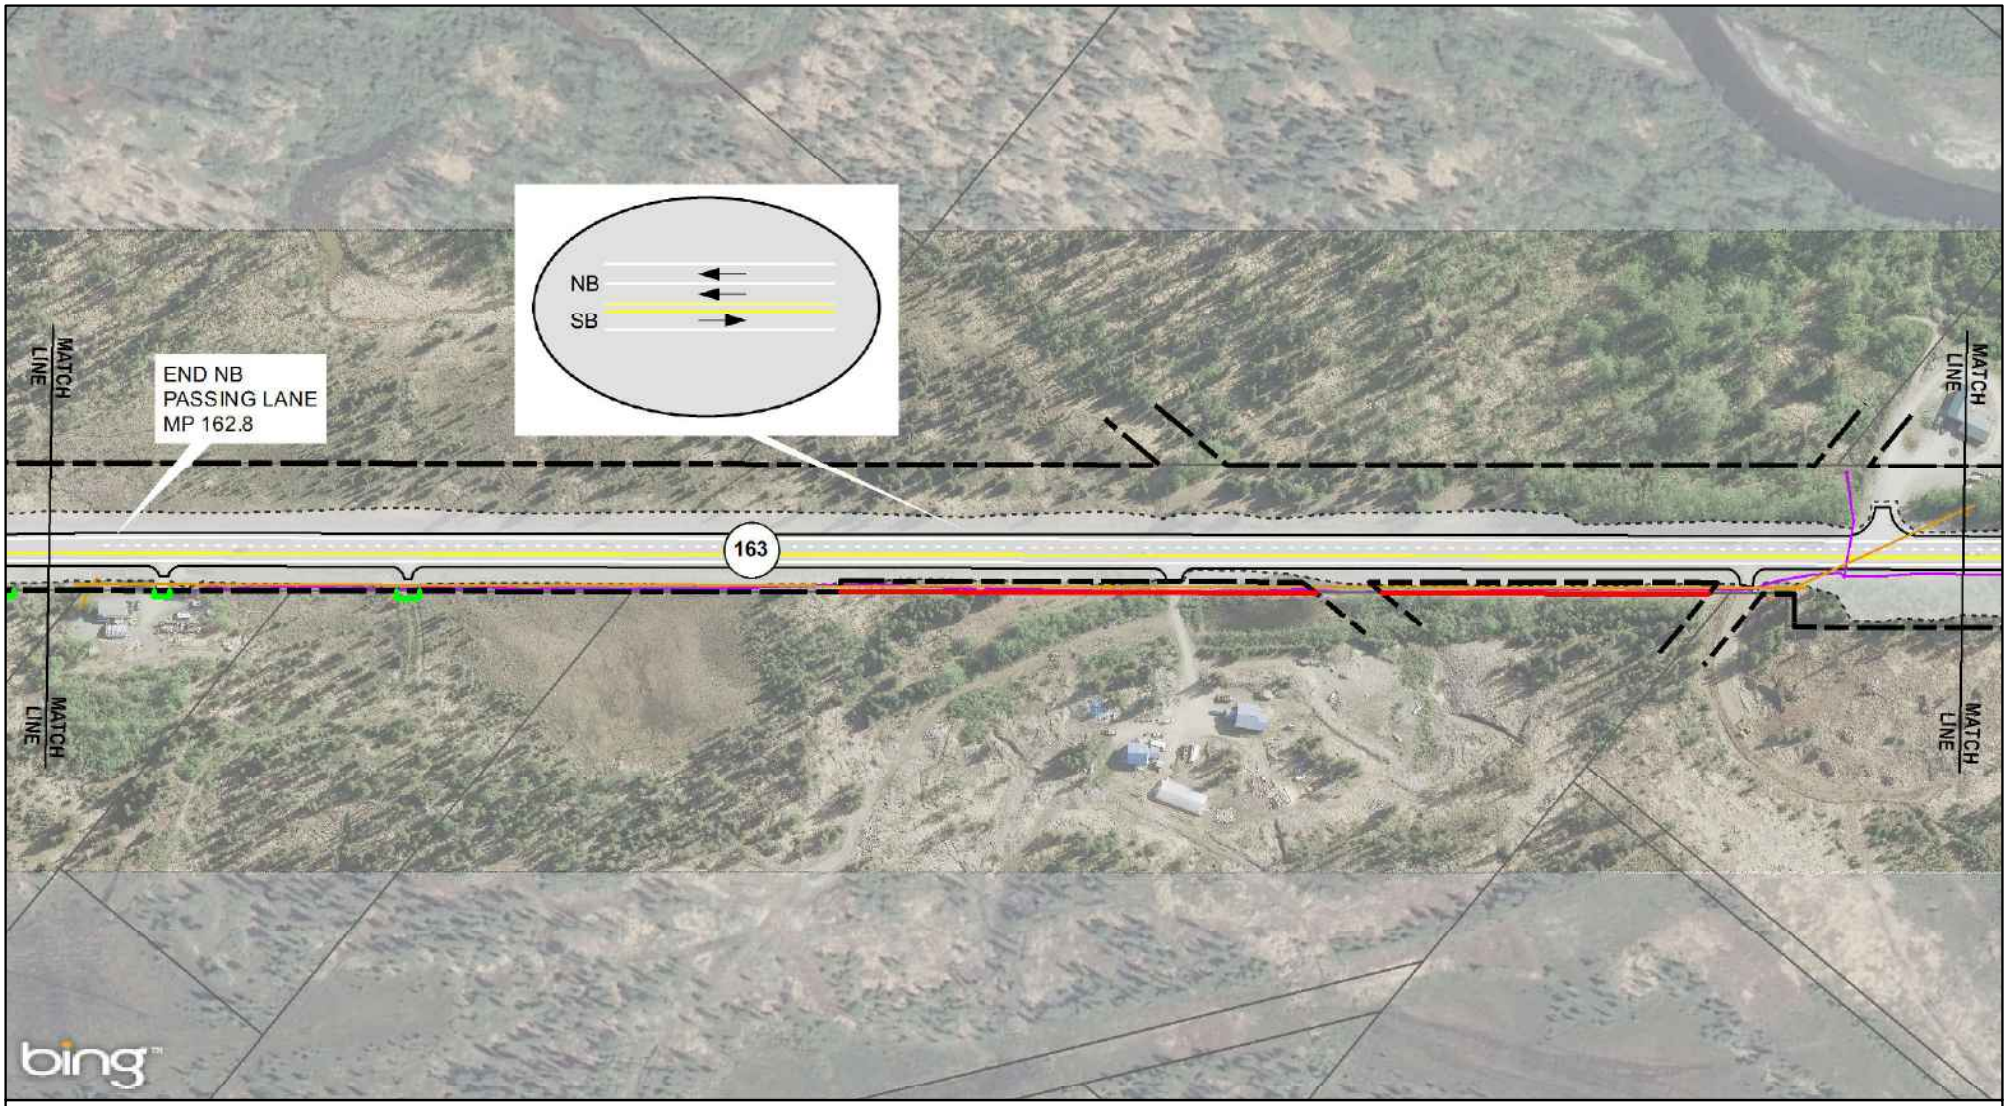

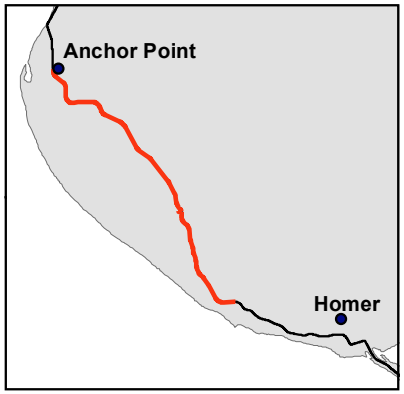

Legend

- (#) Milepost
- Edge of Pavement
- Parcel Line
- Right-of-Way (ROW)
- Proposed ROW
- Easement
- Project Footprint

Utilities

- Communication
- Power

Service Layer Credits: © 2018 Microsoft Corporation © 2018 DigitalGlobe ©CNES (2018) Distribution Airbus DS

Sterling Hwy MP 157-169
Road Rehabilitation Project
Proposed Action

STERLING HIGHWAY
MP: 157-169 - Anchor Point to Baycrest Hill

5/25/2018

0 100 200 400
Feet

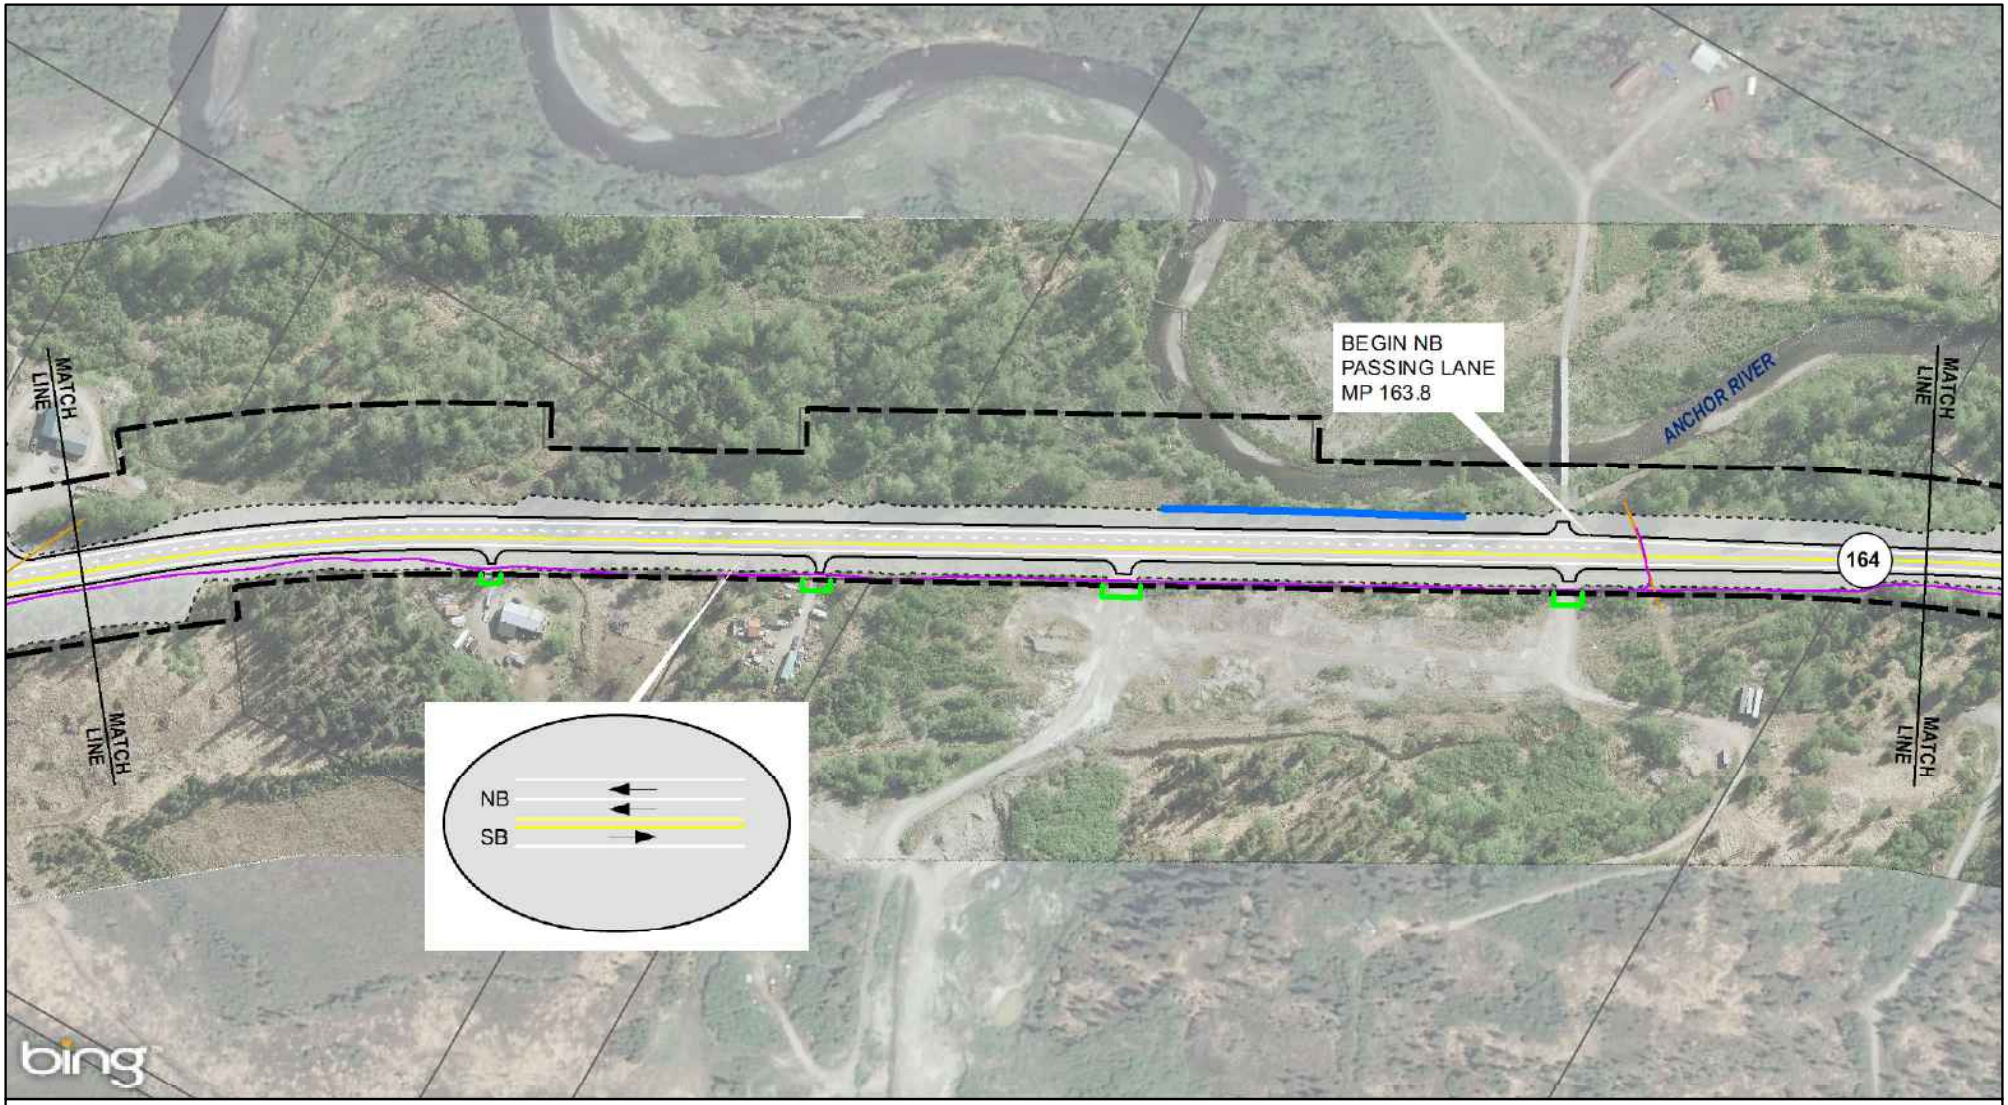

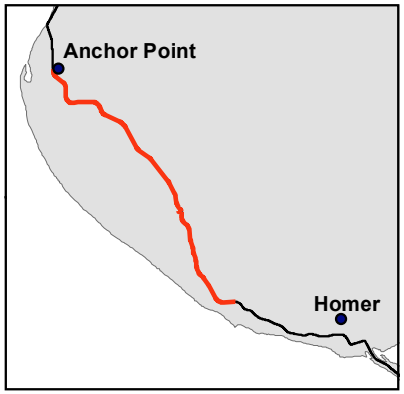

Legend

- (#) Milepost
- Edge of Pavement
- Parcel Line
- Right-of-Way (ROW)
- Easement
- Project Footprint
- Erosion Protection Site

Utilities

- Communication
- Power

Service Layer Credits: © 2018 Microsoft Corporation © 2018 DigitalGlobe ©CNES (2018) Distribution Airbus DS

Sterling Hwy MP 157-169
Road Rehabilitation Project
Proposed Action

STERLING HIGHWAY
MP: 157-169 - Anchor Point to Baycrest Hill

5/25/2018

0 100 200 400
Feet

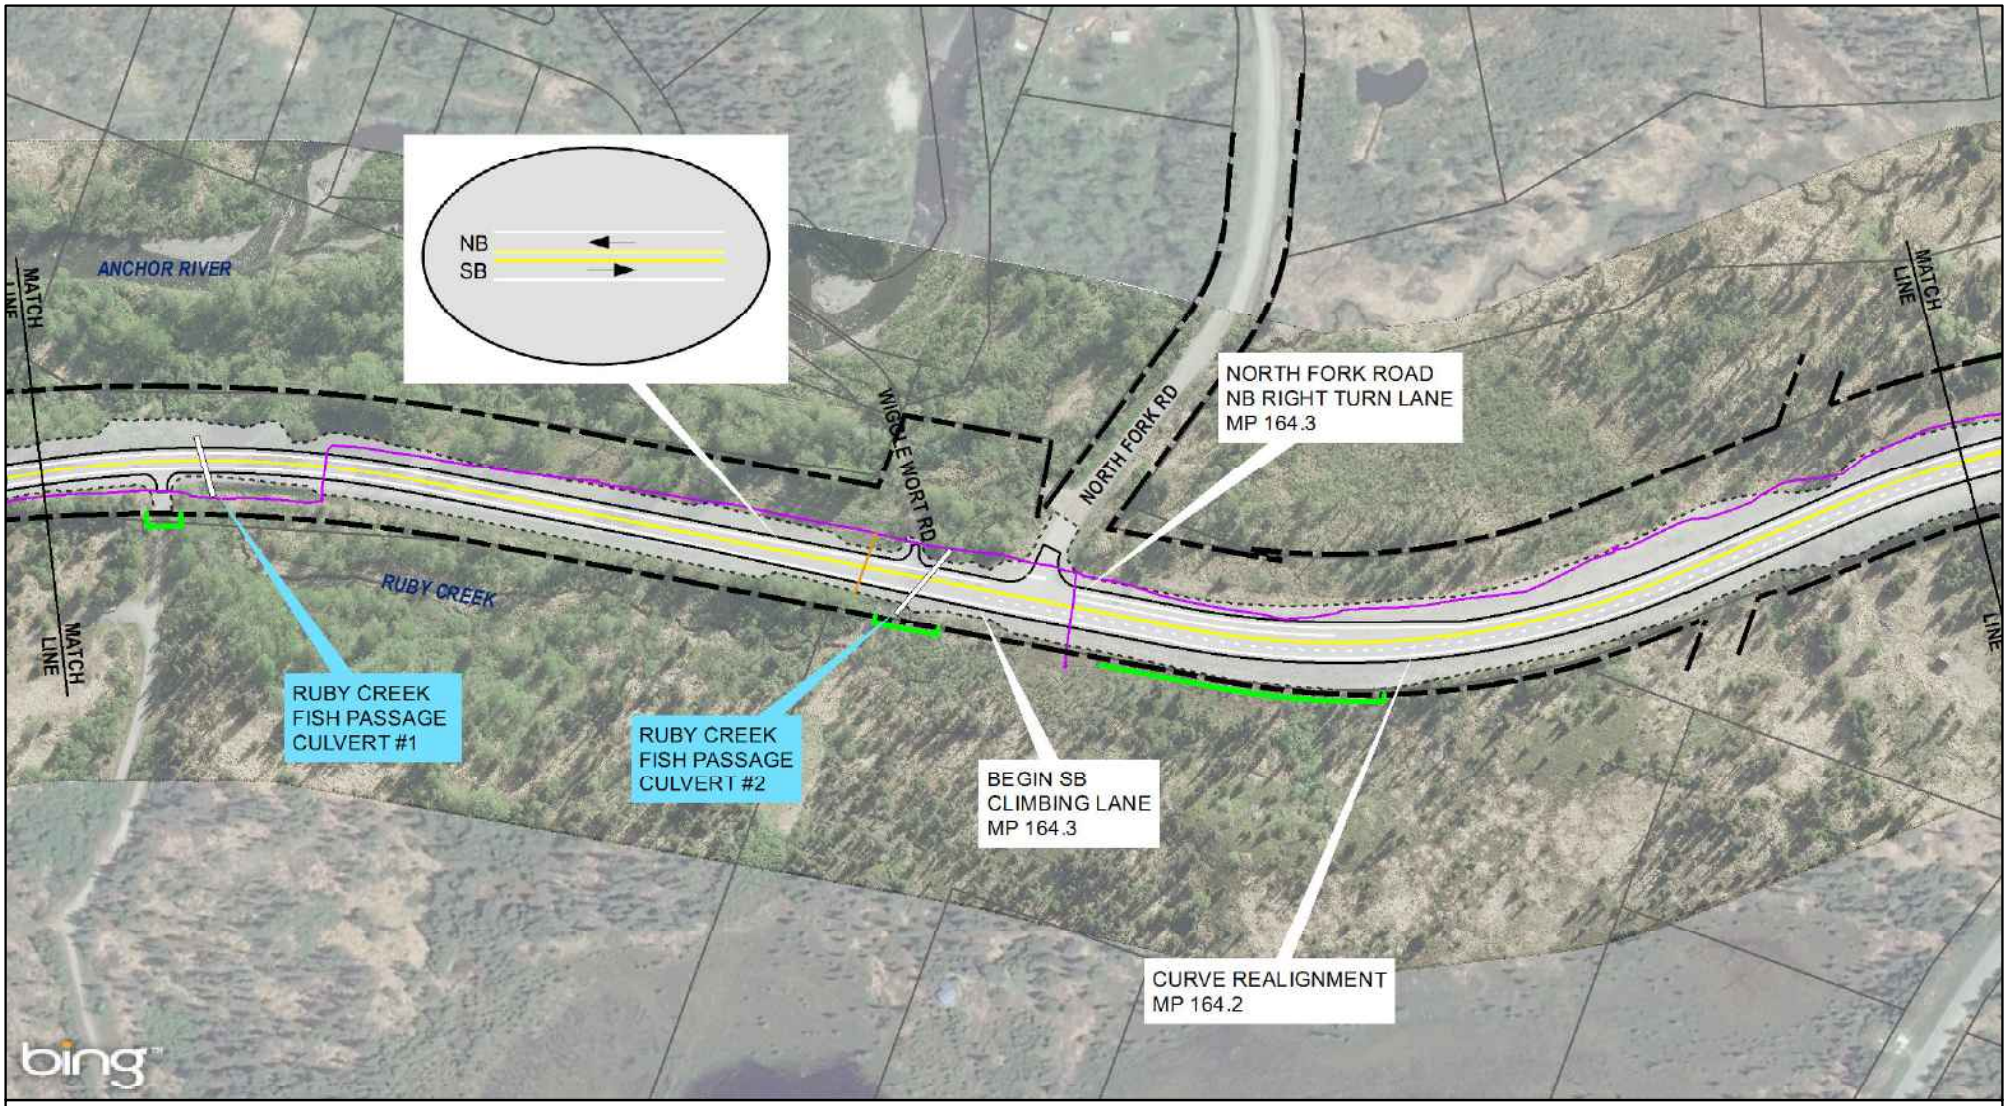

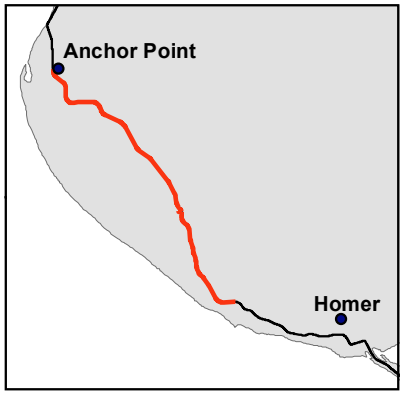

Legend

- (#) Milepost
- Edge of Pavement
- Parcel Line
- Right-of-Way (ROW)
- Easement
- Project Footprint
- Culvert

Utilities

- Communication
- Power

Service Layer Credits: © 2018 Microsoft Corporation © 2018 DigitalGlobe ©CNES (2018) Distribution Airbus DS

Sterling Hwy MP 157-169
Road Rehabilitation Project
Proposed Action

STERLING HIGHWAY
MP: 157-169 - Anchor Point to Baycrest Hill

5/25/2018

0 100 200 400
Feet

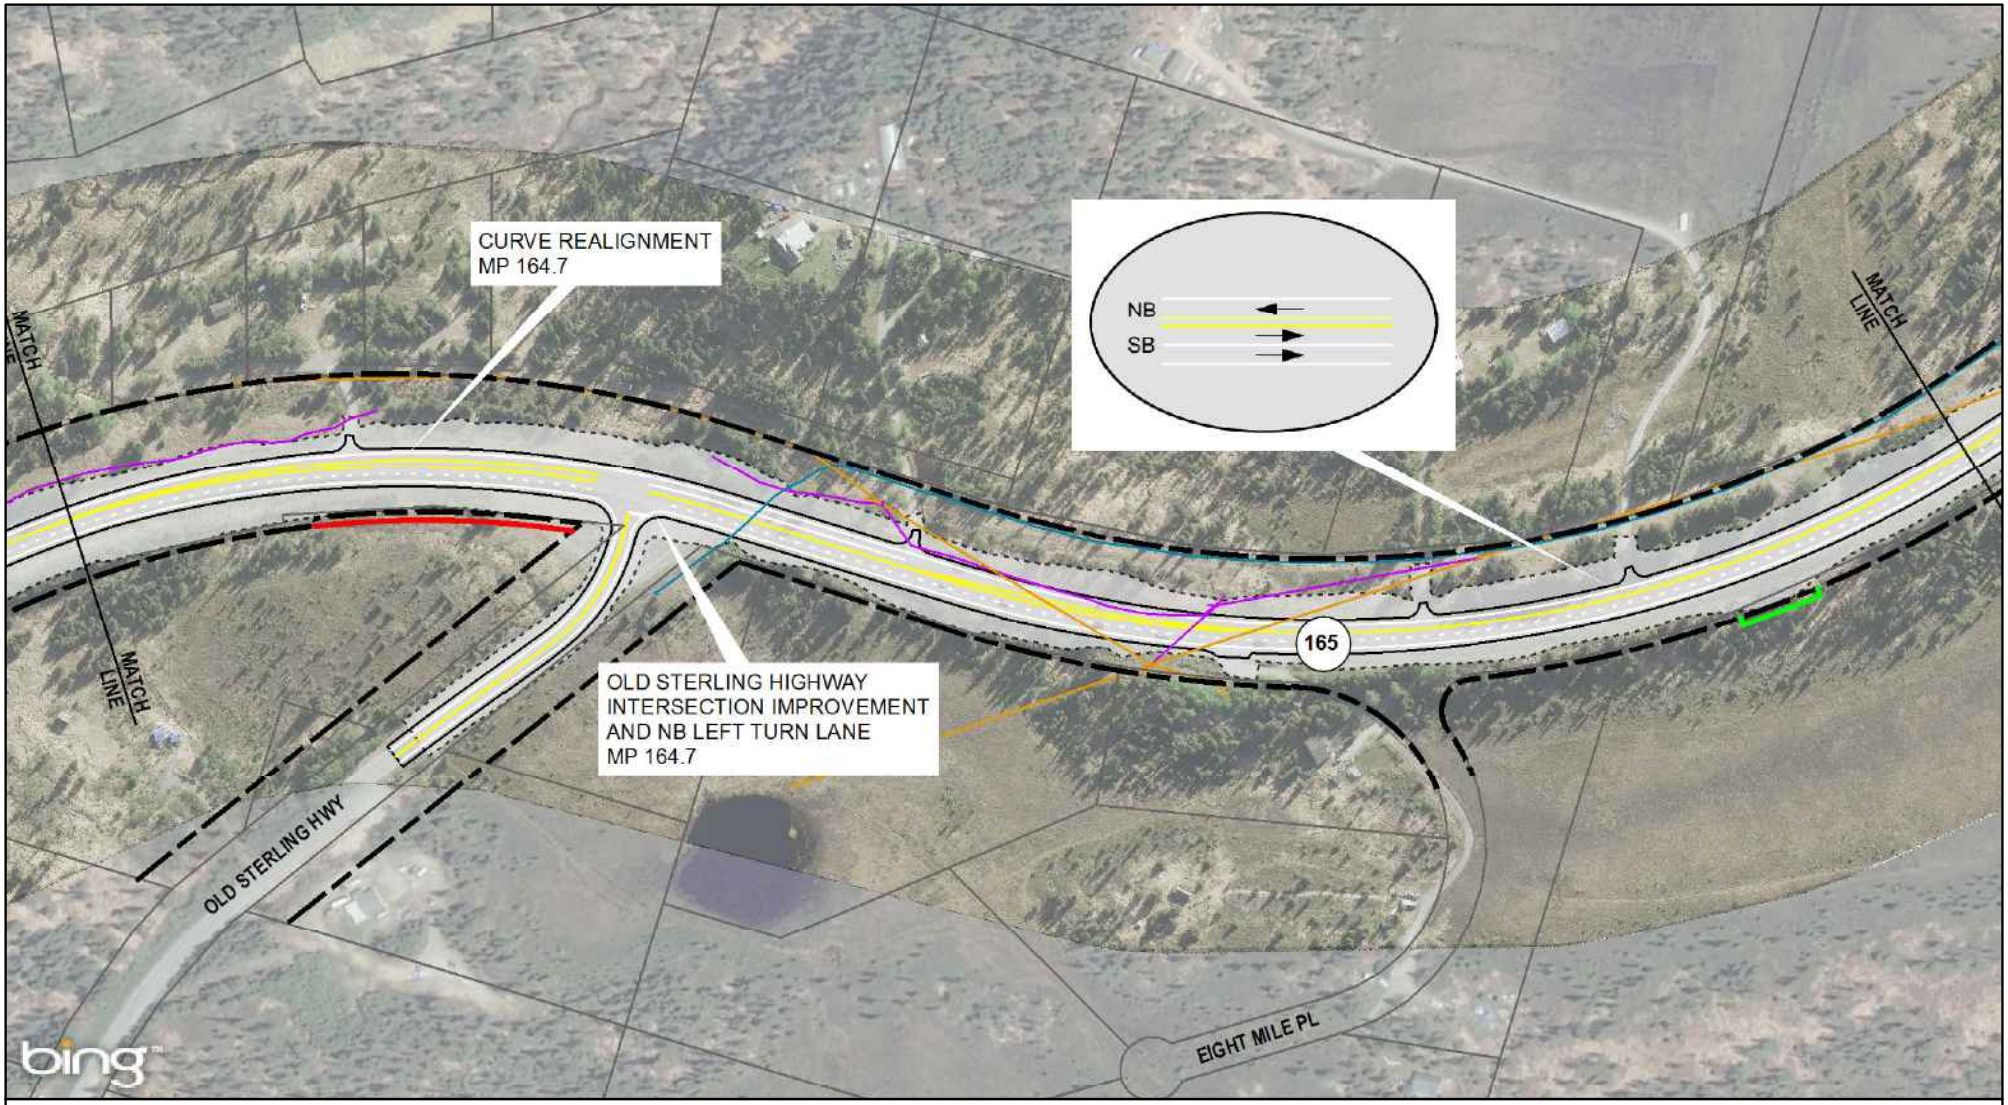

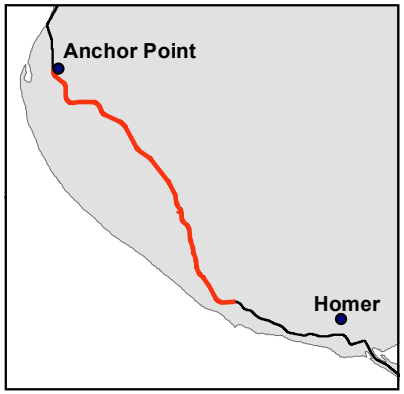

Legend

- Milepost
- Edge of Pavement
- Parcel Line
- Right-of-Way (ROW)
- Proposed ROW
- Easement
- Project Footprint

Utilities

- Communication
- Natural Gas
- Power

Service Layer Credits: © 2018 Microsoft Corporation © 2018 DigitalGlobe ©CNES (2018) Distribution Airbus DS

Sterling Hwy MP 157-169
Road Rehabilitation Project
Proposed Action

STERLING HIGHWAY
MP: 157-169 - Anchor Point to Baycrest Hill

5/25/2018

0 100 200 400
Feet

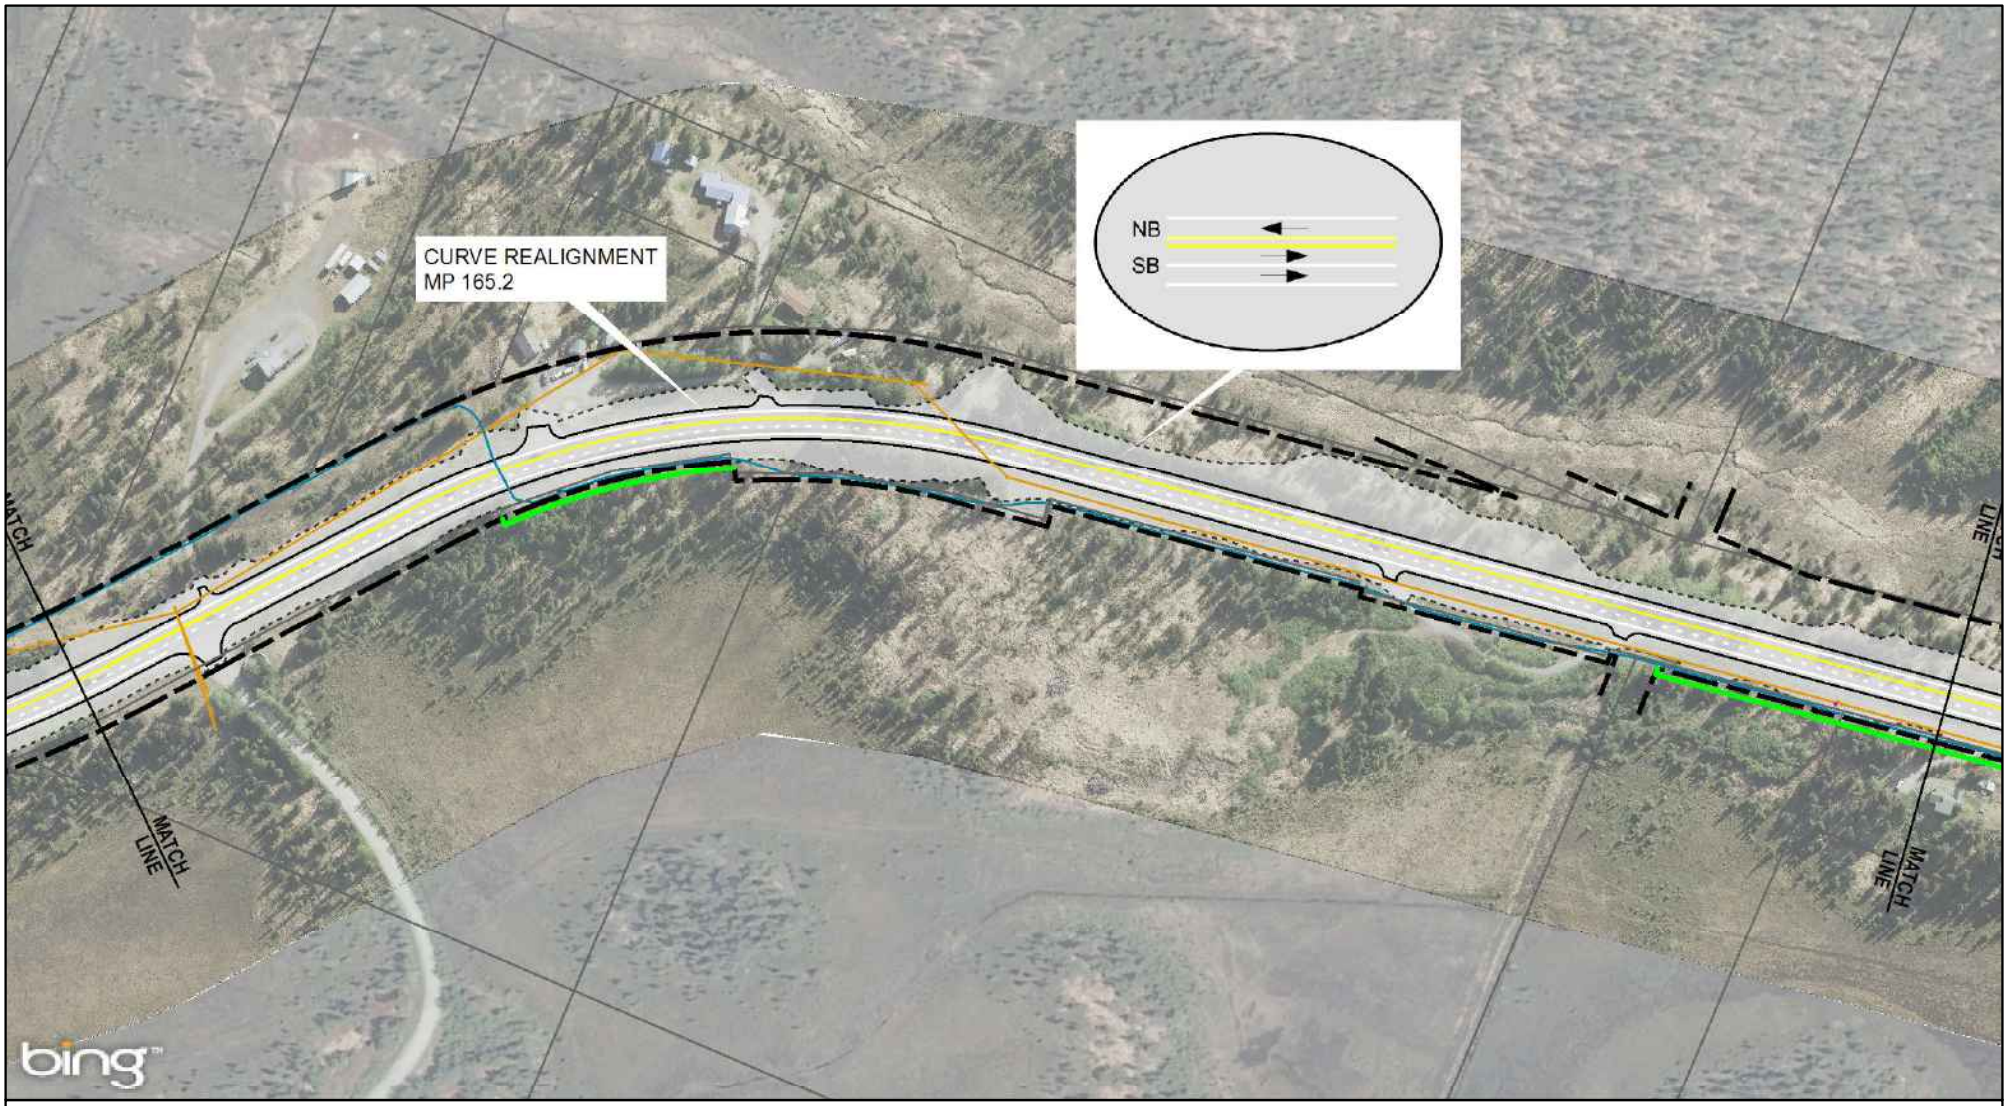

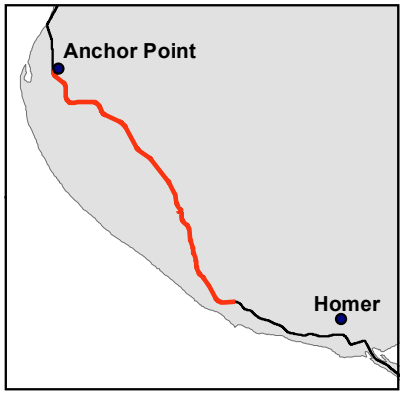

Legend

- Milepost
- Edge of Pavement
- Parcel Line
- Right-of-Way (ROW)
- Easement
- Project Footprint

Utilities

- Communication
- Natural Gas
- Power

Service Layer Credits: © 2018 Microsoft Corporation © 2018 DigitalGlobe ©CNES (2018) Distribution Airbus DS

Sterling Hwy MP 157-169
Road Rehabilitation Project
Proposed Action

STERLING HIGHWAY
MP: 157-169 - Anchor Point to Baycrest Hill

5/25/2018

0 100 200 400
Feet

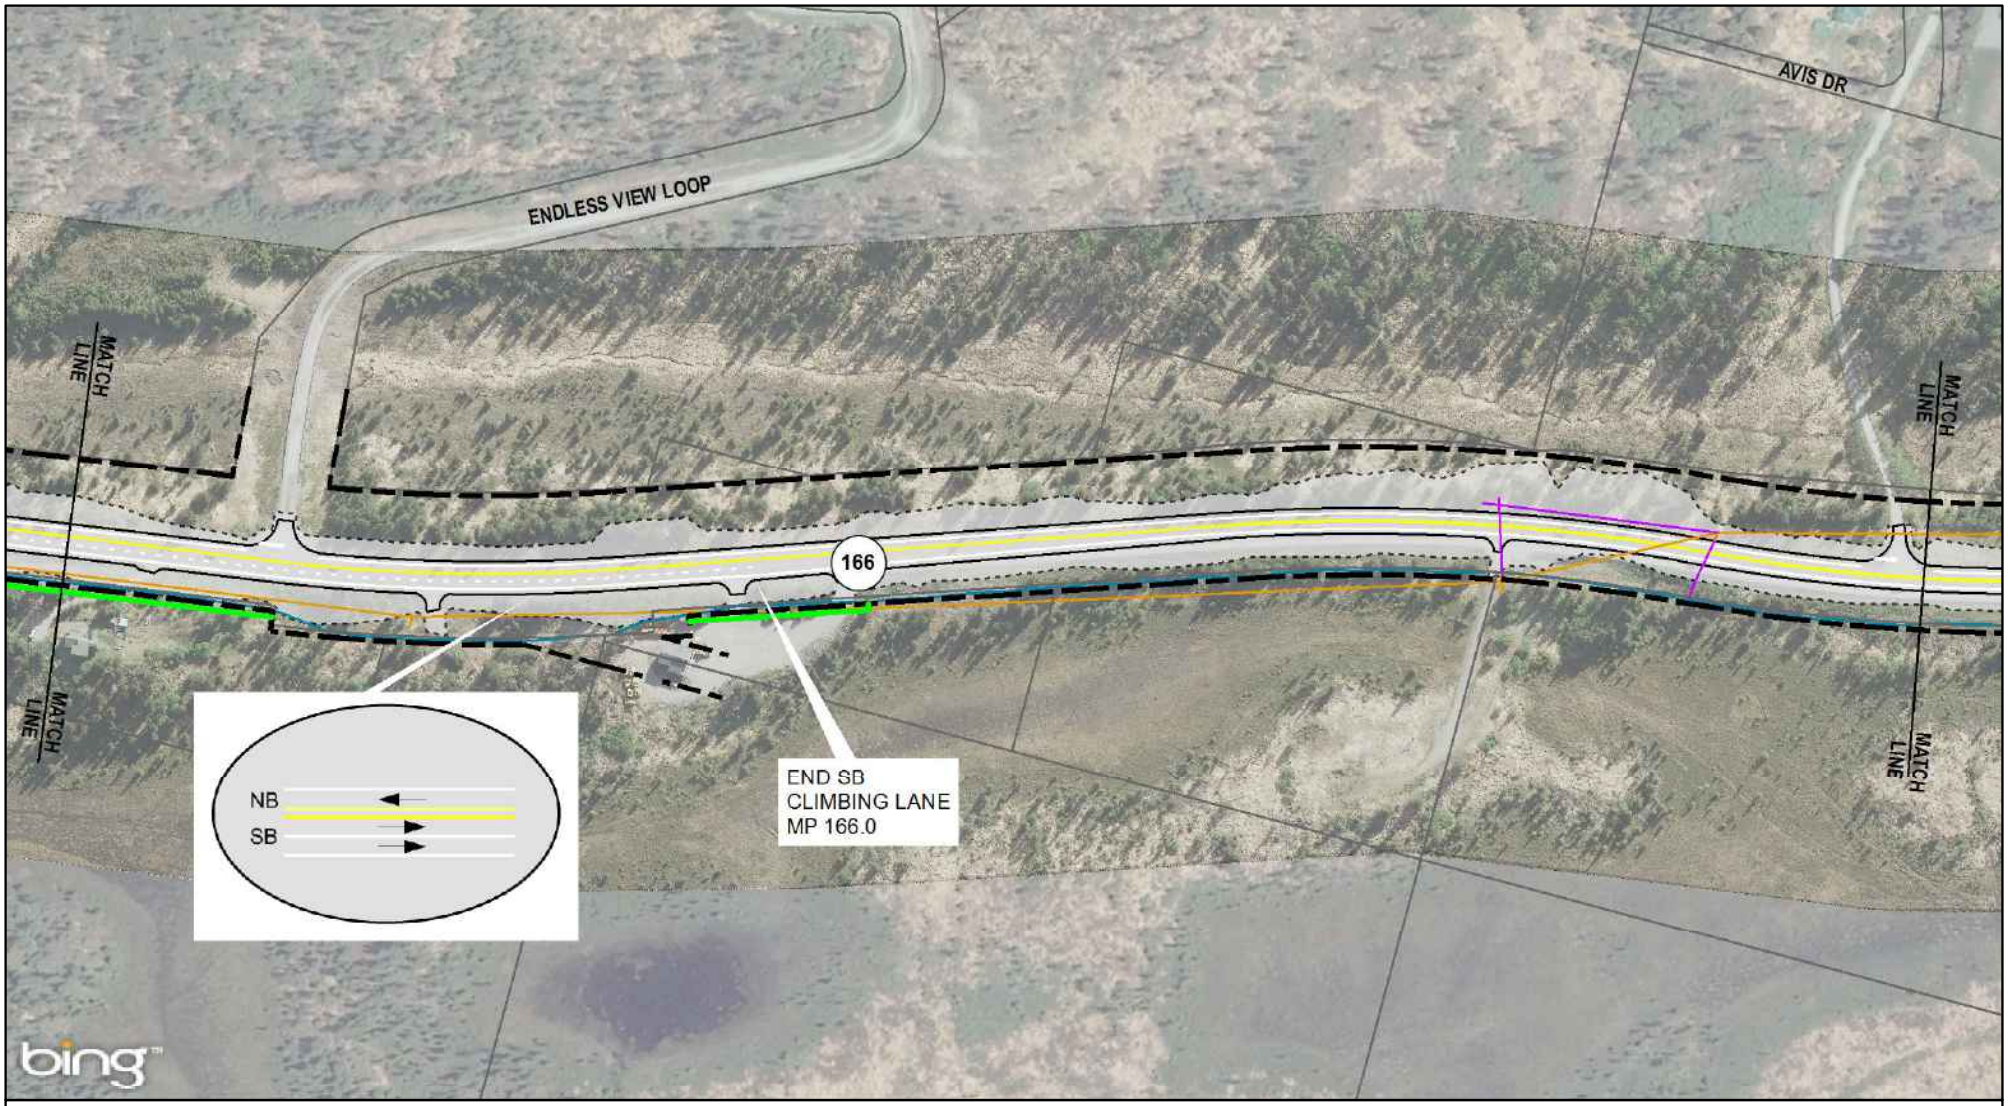

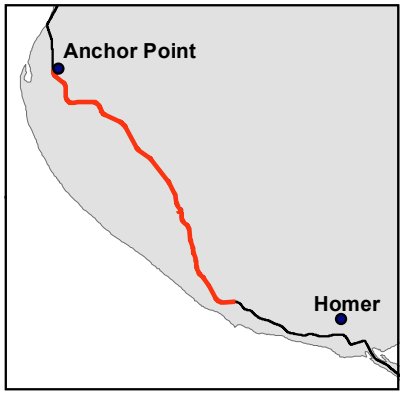

Legend

- Milepost
- Edge of Pavement
- Parcel Line
- Right-of-Way (ROW)
- Easement
- Project Footprint

Utilities

- Communication
- Natural Gas
- Power

Service Layer Credits: © 2018 Microsoft Corporation © 2018 DigitalGlobe ©CNES (2018) Distribution Airbus DS

Sterling Hwy MP 157-169
Road Rehabilitation Project
Proposed Action

STERLING HIGHWAY
MP: 157-169 - Anchor Point to Baycrest Hill

5/25/2018

0 100 200 400
Feet

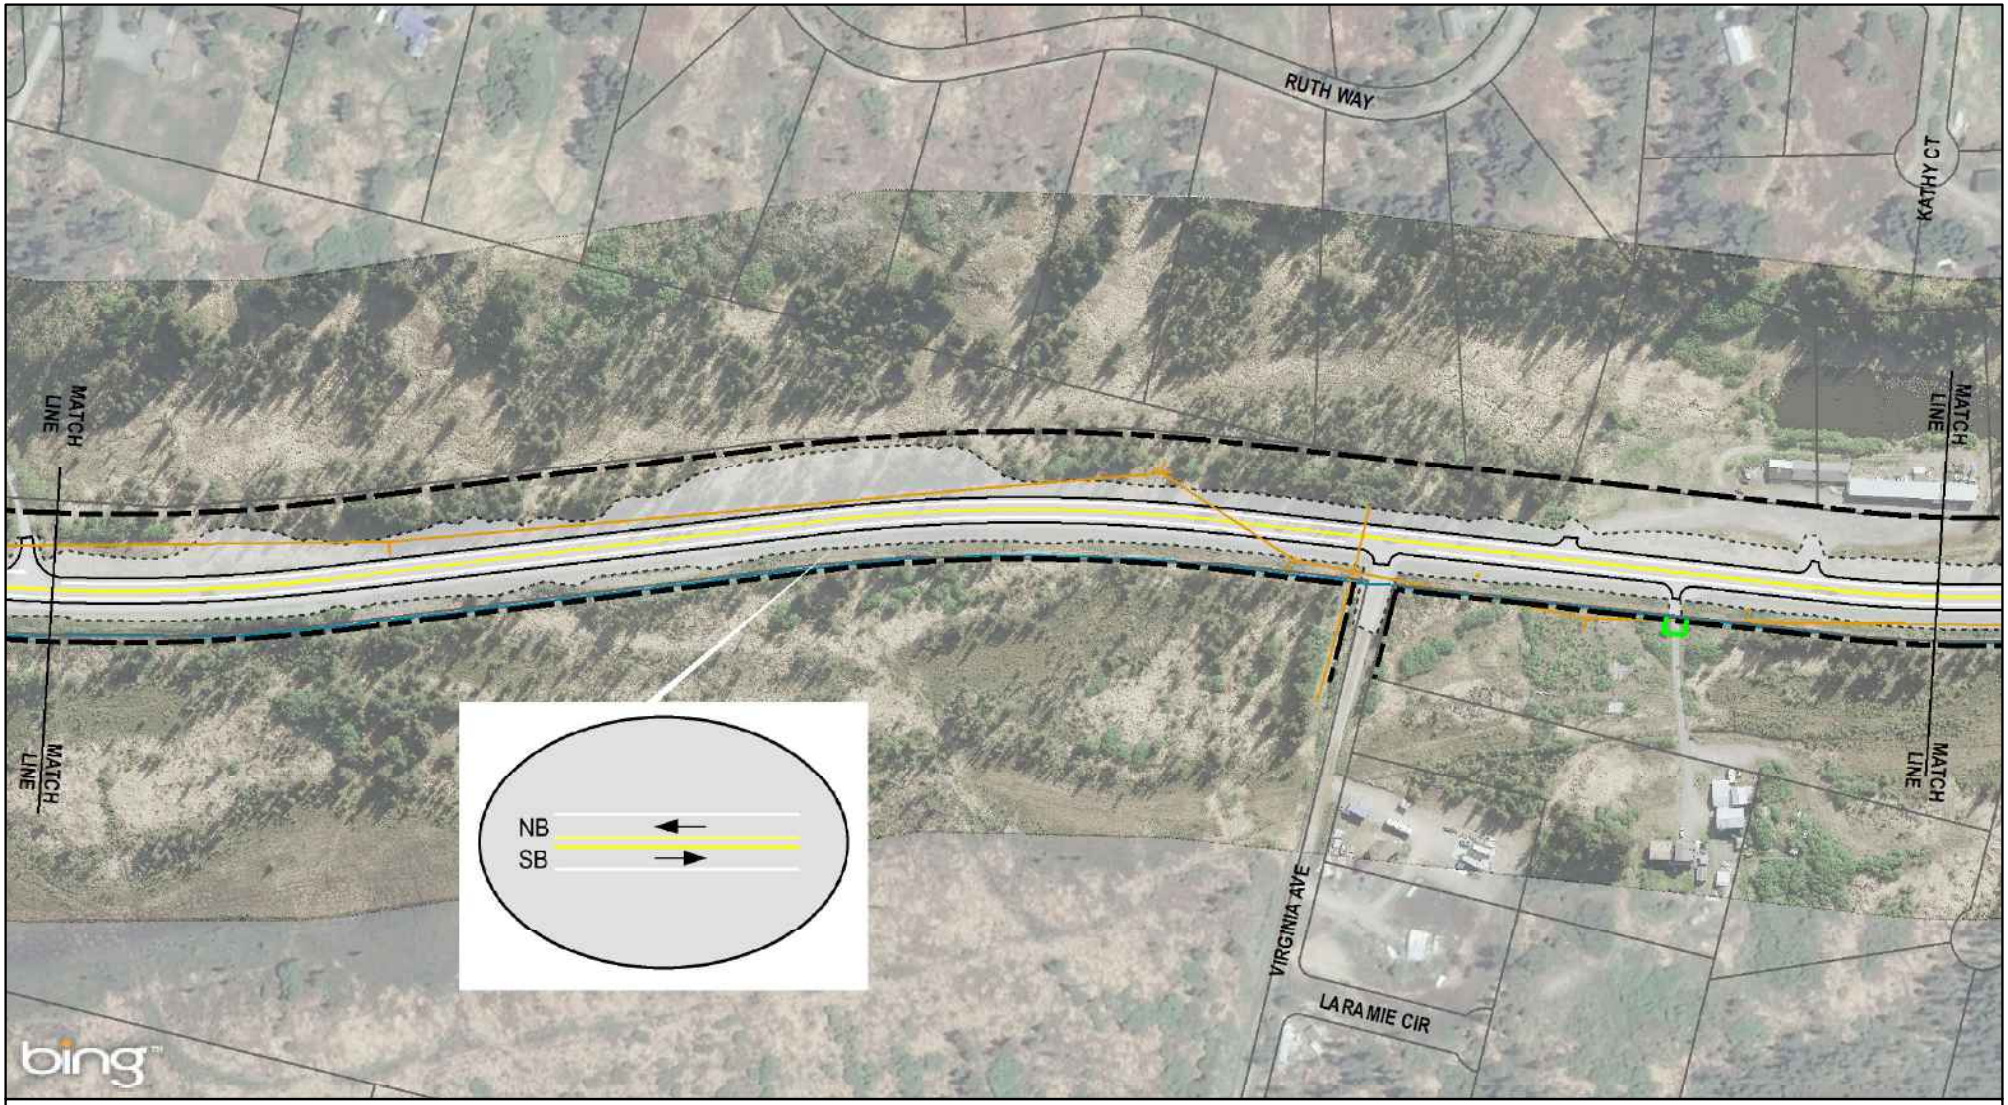

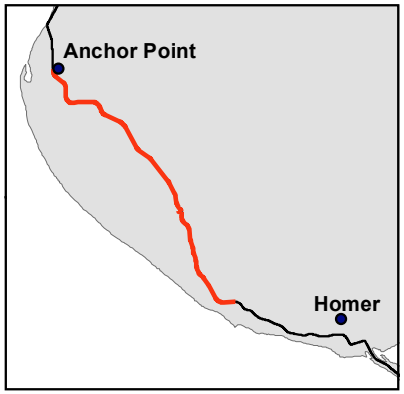

Legend

- Milepost
- Edge of Pavement
- Parcel Line
- Right-of-Way (ROW)
- Easement
- Project Footprint

Utilities

- Natural Gas
- Power

Service Layer Credits: © 2018 Microsoft Corporation © 2018 DigitalGlobe ©CNES (2018) Distribution Airbus DS

Sterling Hwy MP 157-169
Road Rehabilitation Project
Proposed Action

STERLING HIGHWAY
MP: 157-169 - Anchor Point to Baycrest Hill

5/25/2018

0 100 200 400
Feet

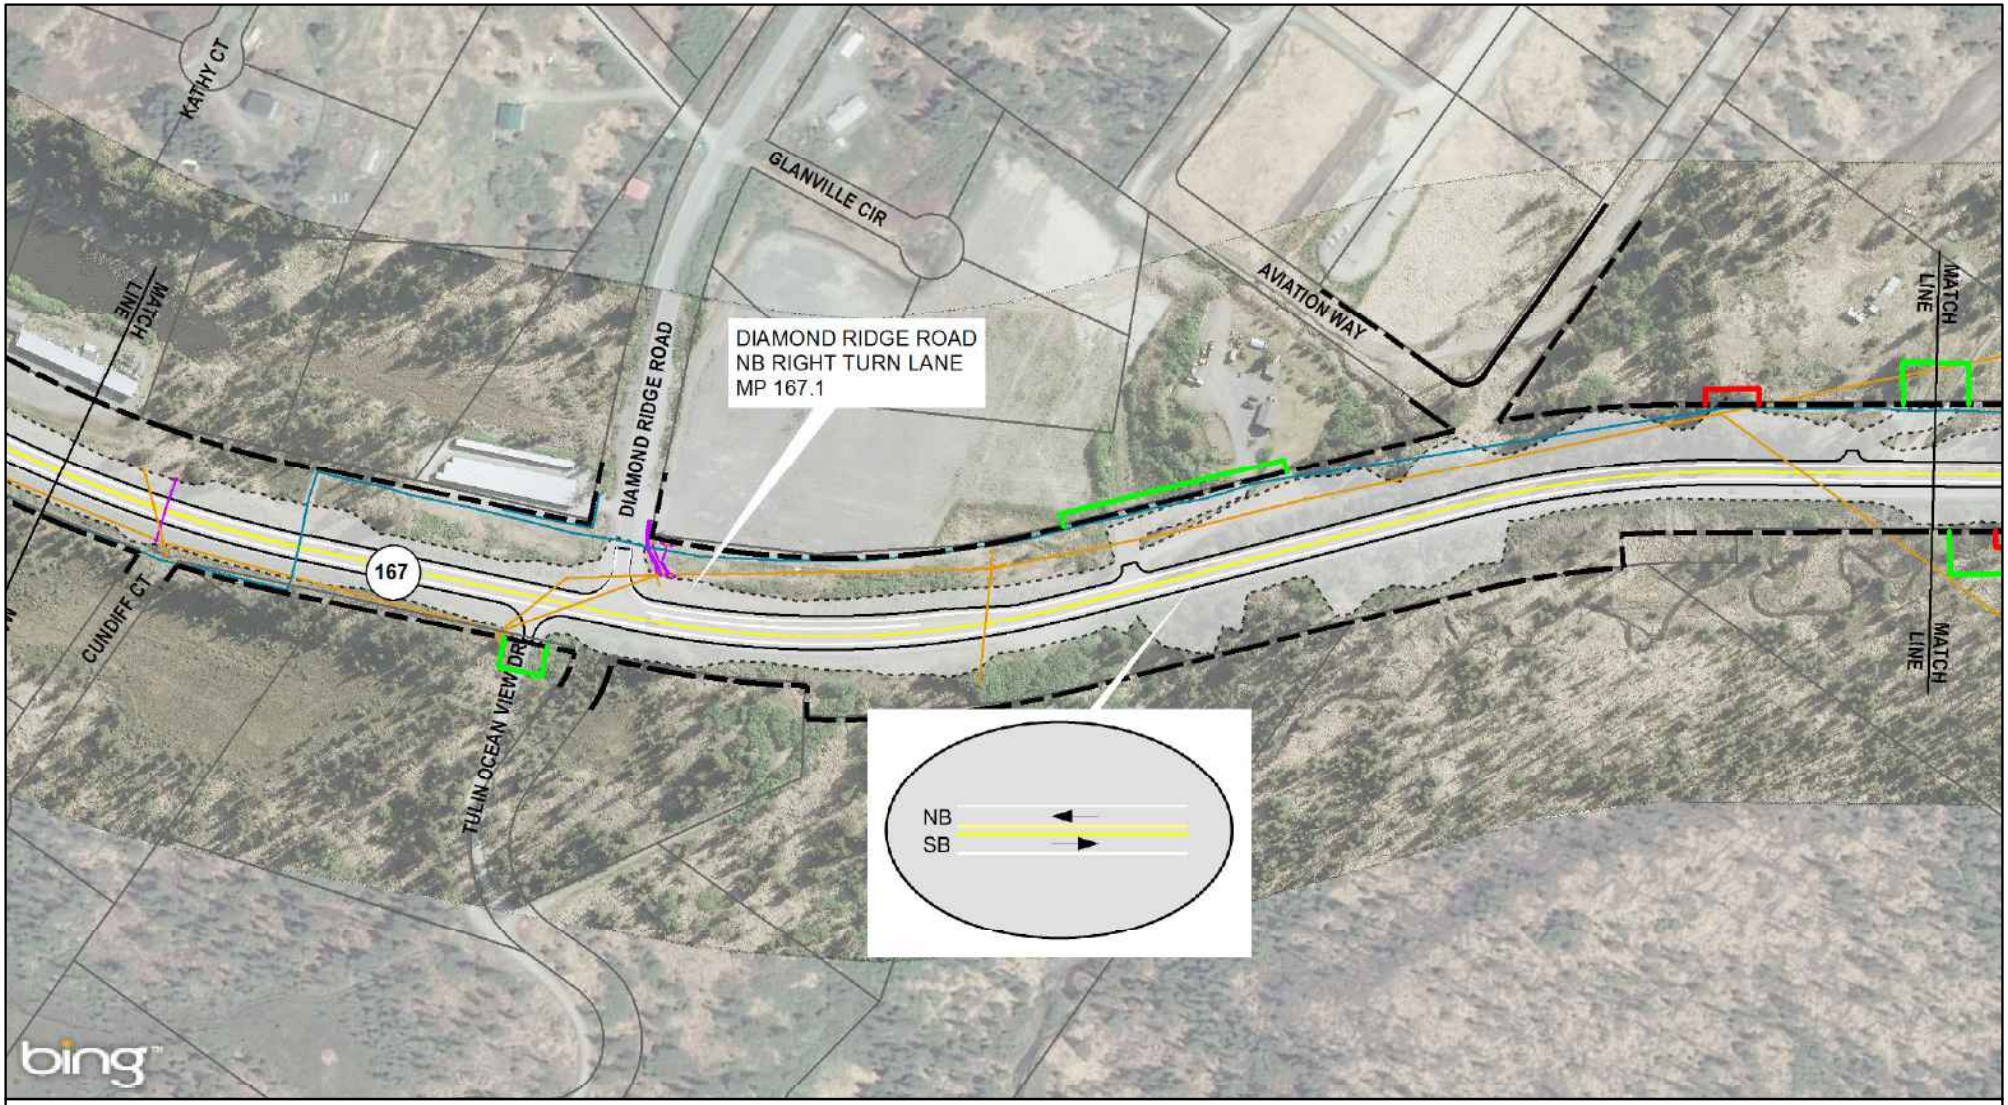

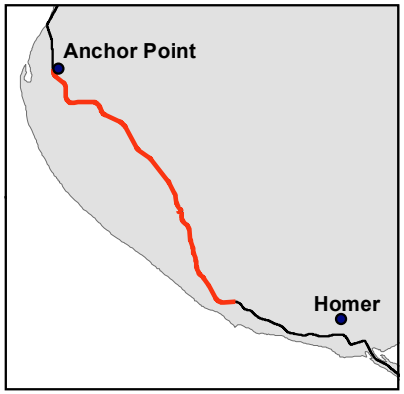

Legend

- (#) Milepost
- Edge of Pavement
- Parcel Line
- Right-of-Way (ROW)
- Proposed ROW
- Easement
- Project Footprint

Utilities

- Communication
- Natural Gas
- Power

Service Layer Credits: © 2018 Microsoft Corporation © 2018 DigitalGlobe ©CNES (2018) Distribution Airbus DS

Sterling Hwy MP 157-169
Road Rehabilitation Project
Proposed Action

STERLING HIGHWAY
MP: 157-169 - Anchor Point to Baycrest Hill

5/25/2018

0 100 200 400
Feet

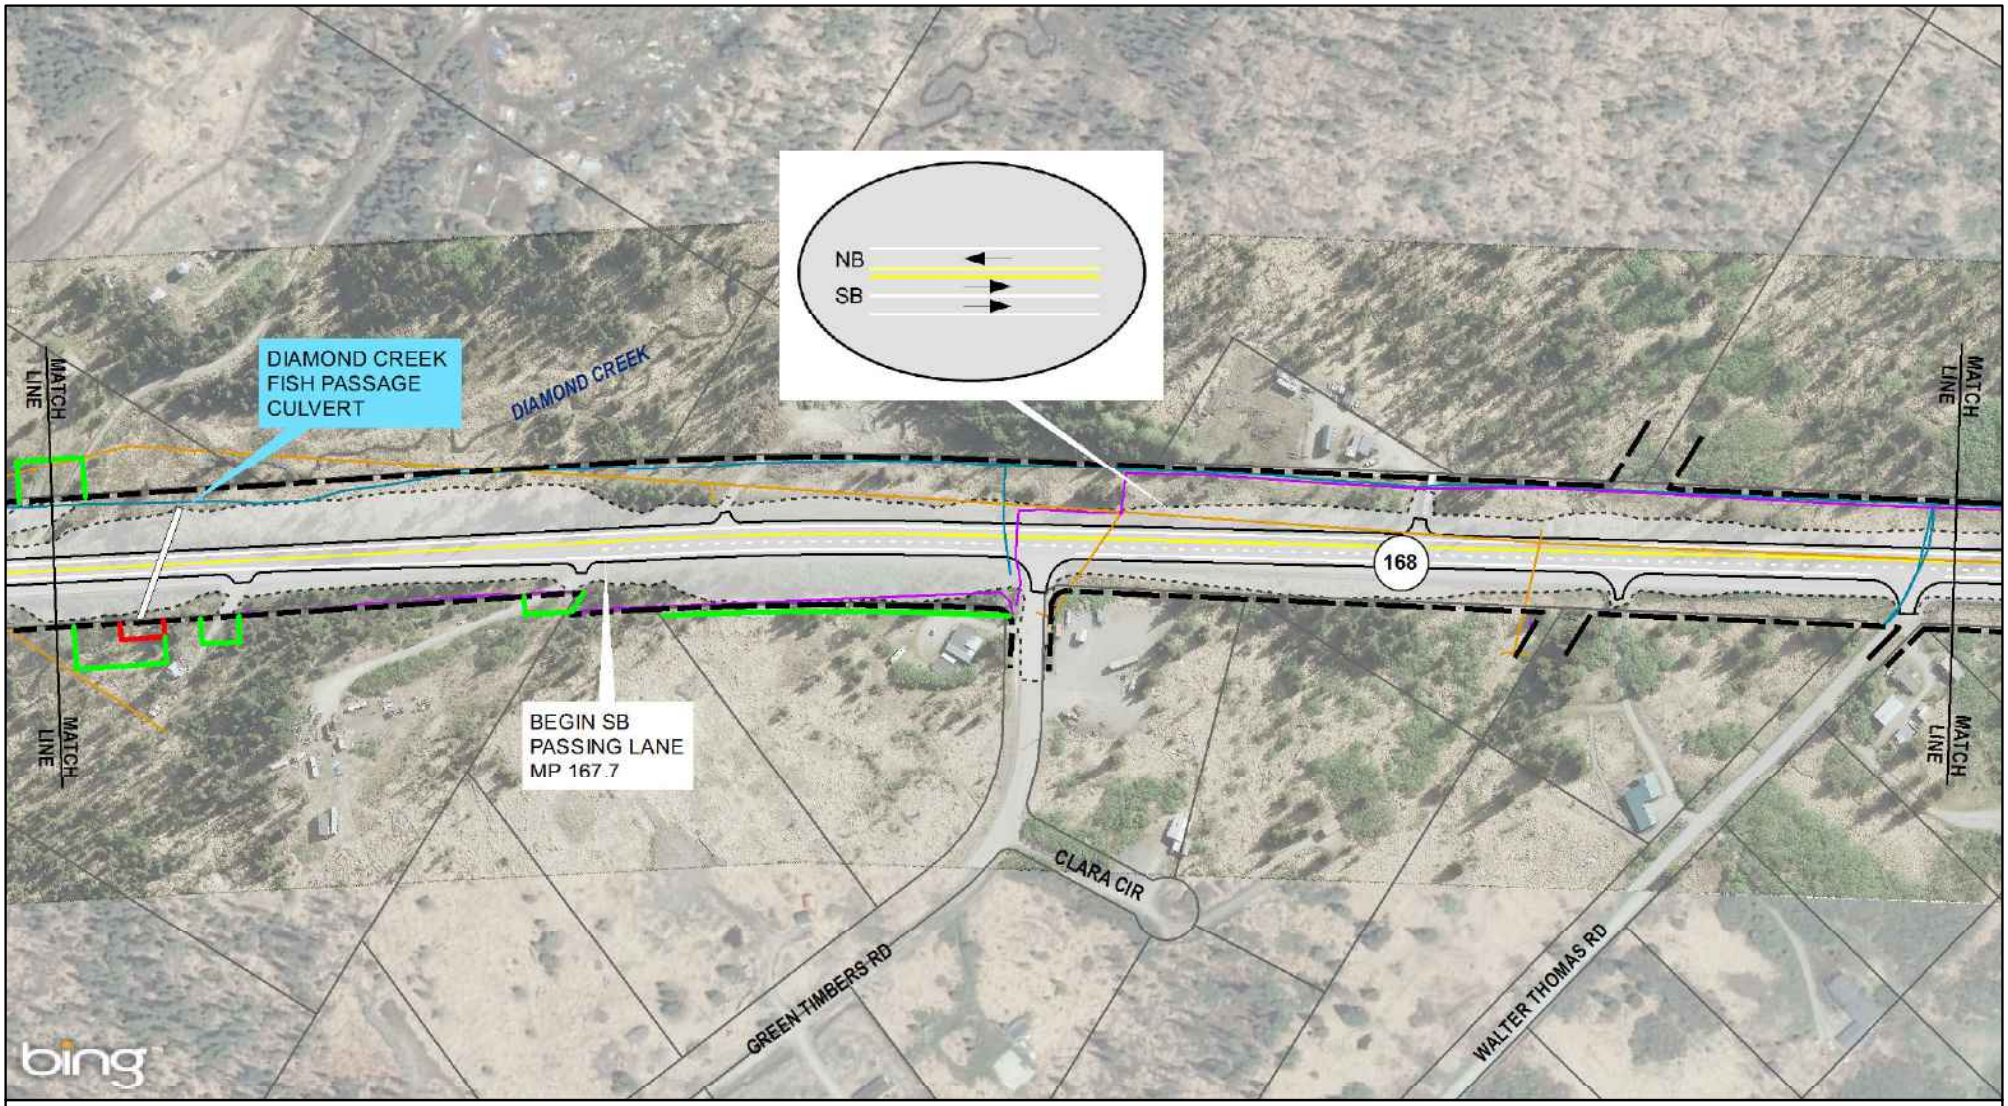

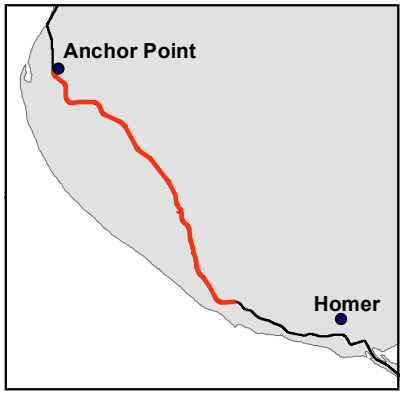

Legend

- Milepost
- Edge of Pavement
- Parcel Line
- Right-of-Way (ROW)
- Proposed ROW
- Easement
- Project Footprint
- Culvert

Utilities

- Communication
- Natural Gas
- Power

Service Layer Credits: © 2018 Microsoft Corporation © 2018 DigitalGlobe ©CNES (2018) Distribution Airbus DS

Sterling Hwy MP 157-169
Road Rehabilitation Project
Proposed Action

STERLING HIGHWAY
MP: 157-169 - Anchor Point to Baycrest Hill

5/25/2018

0 100 200 400
Feet

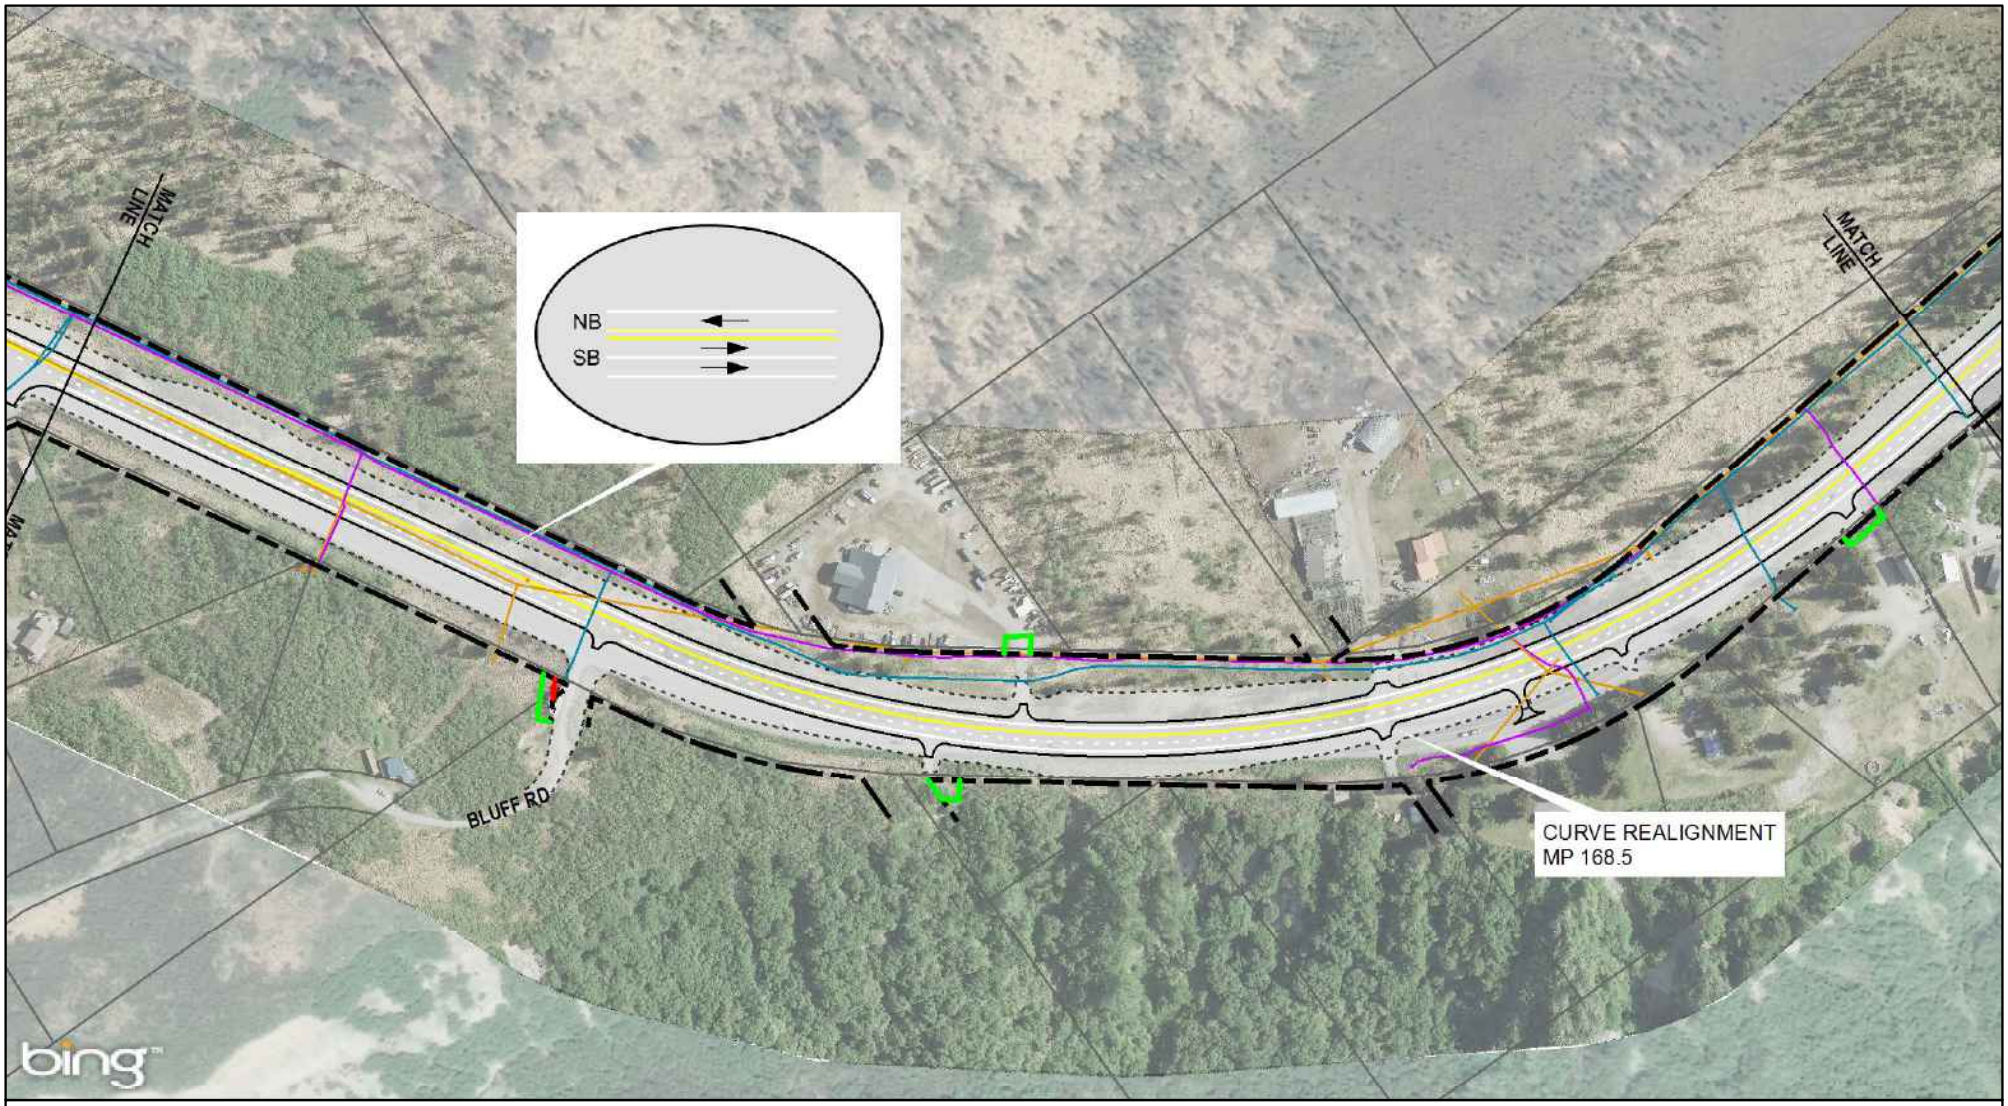

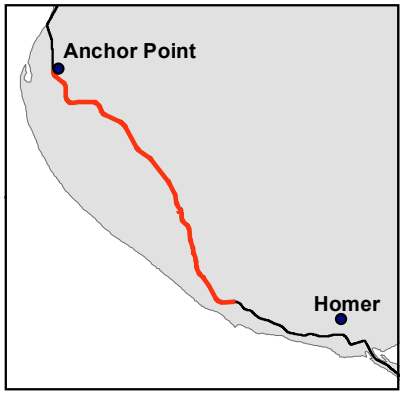

Legend

- (#) Milepost
- Edge of Pavement
- Parcel Line
- Right-of-Way (ROW)
- Proposed ROW
- Easement
- Project Footprint

Utilities

- Communication
- Natural Gas
- Power

Service Layer Credits: © 2018 Microsoft Corporation © 2018 DigitalGlobe ©CNES (2018) Distribution Airbus DS

Sterling Hwy MP 157-169
Road Rehabilitation Project
Proposed Action

STERLING HIGHWAY
MP: 157-169 - Anchor Point to Baycrest Hill

5/25/2018

0 100 200 400
Feet

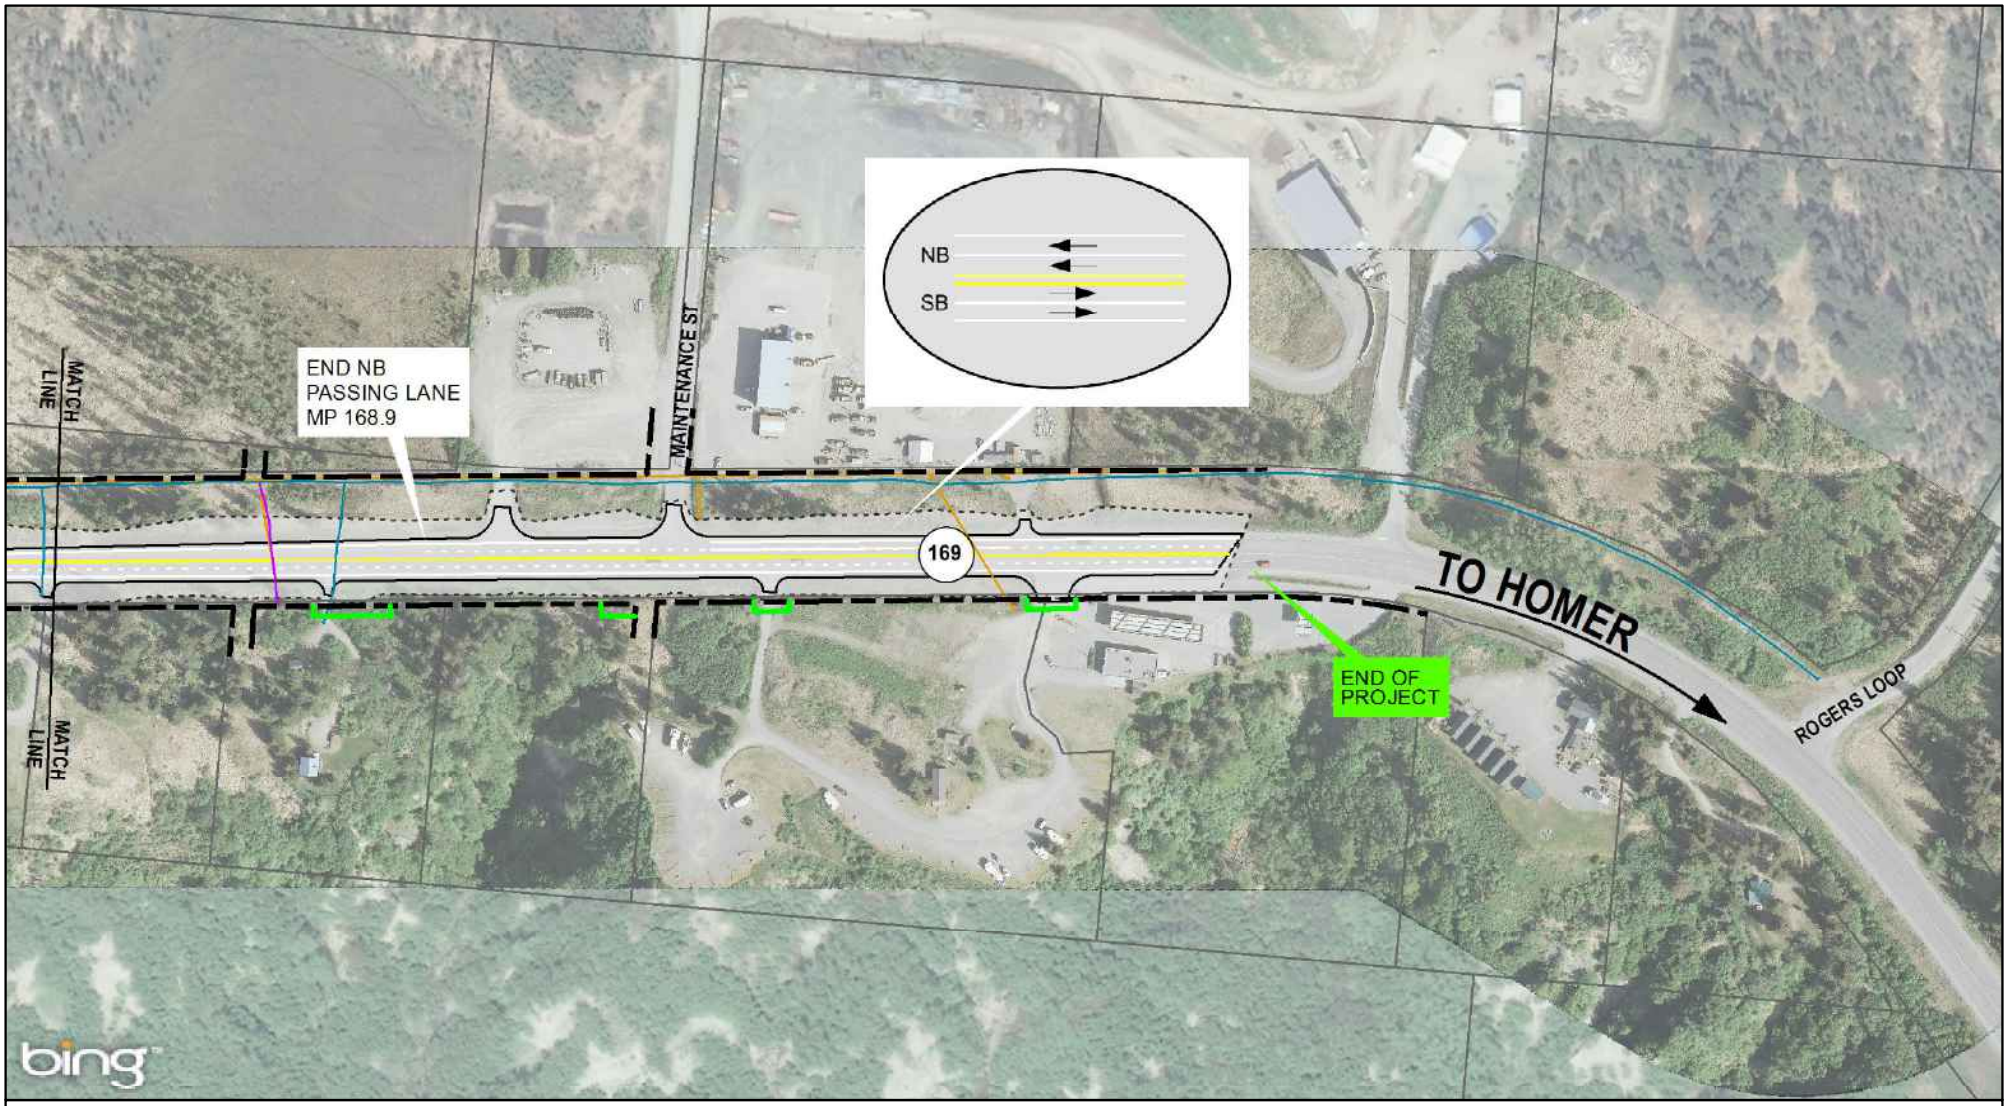

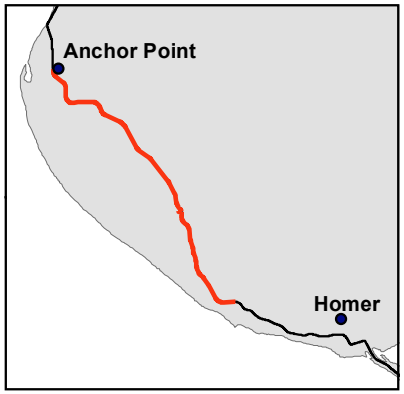

Legend

- (#) Milepost
- Edge of Pavement
- Parcel Line
- Right-of-Way (ROW)
- Easement
- Project Footprint

Utilities

- Communication
- Natural Gas
- Power

Service Layer Credits: © 2018 Microsoft Corporation © 2018 DigitalGlobe ©CNES (2018) Distribution Airbus DS

Sterling Hwy MP 157-169
Road Rehabilitation Project
Proposed Action

STERLING HIGHWAY
MP: 157-169 - Anchor Point to Baycrest Hill

5/25/2018

0 100 200 400
Feet